



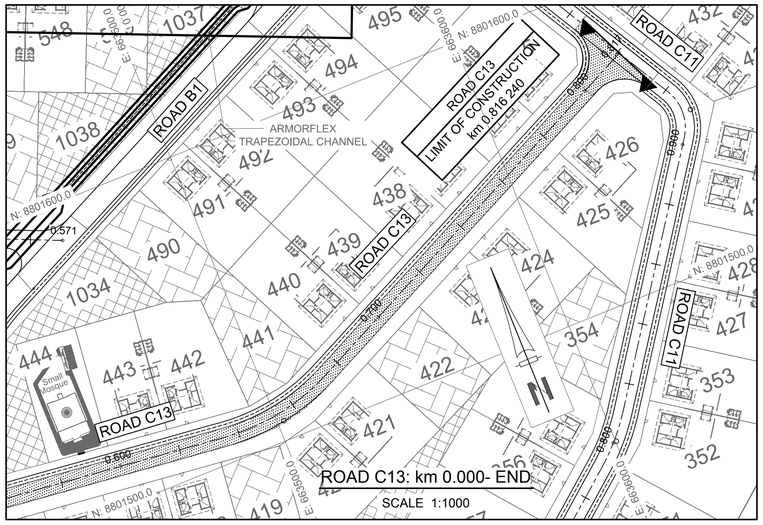

ROAD C13

LONGSECTION

HOR SCALE 1:2000
VER SCALE 1:200

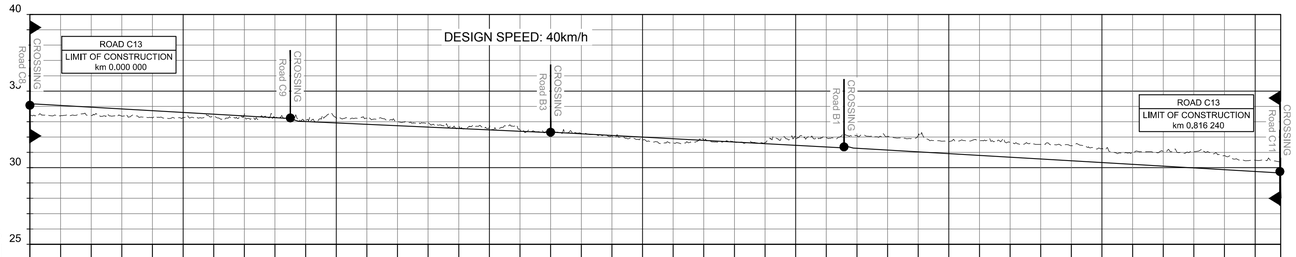

DATUM: 25

CHAINAGE (m)		0	20	40	60	80	100	120	140	160	180	200	220	240	260	280	300	320	340	360	380	400	420	440	460	480	500	520	540	560	580	600	620	640	660	680	700	720	740	760	780	800	817
FINAL ROAD LEVELS	LEFT 3.0	34.073	INTERSECTION 41	34.039	33.924	33.810	33.696	33.582	33.468	33.342	INTERSECTION 40	33.009	32.918	32.828	32.737	32.646	32.556	32.465	INTERSECTION 39	32.120	32.013	31.905	31.798	31.691	31.584	31.477	31.369	31.263	INTERSECTION 25	31.061	30.944	30.828	30.711	30.594	30.477	30.360	30.244	30.127	30.010	29.893	29.776	29.660	INTERSECTION 56
	CENTRE LINE			34.063	33.949	33.834	33.720	33.606	33.492	33.378	33.264	33.009	32.919	32.828	32.738	32.647	32.556	32.466	32.375	32.373	32.210	32.103	31.995	31.888	31.781	31.674	31.567	31.459	31.352	31.268	31.151	31.034	30.918	30.801	30.684	30.567	30.450	30.334	30.217	30.100	29.983	29.866	29.750	29.581
	RIGHT 3.0		INTERSECTION 41	33.859	33.744	33.630	33.516	33.402	33.288	33.162	INTERSECTION 40	32.829	32.738	32.648	32.557	32.466	32.376	32.285	INTERSECTION 39	32.300	32.193	32.085	31.978	31.871	31.764	31.657	31.549	31.443	INTERSECTION 25	31.241	31.124	31.008	30.891	30.774	30.657	30.540	30.424	30.307	30.190	30.073	29.956	29.840	INTERSECTION 56
GROUND LEVELS		33.394	33.382	33.408	33.364	33.250	33.270	33.307	33.491	33.270	33.150	33.226	33.231	33.019	32.935	32.751	32.649	32.495	32.387	32.237	32.074	31.792	31.651	31.792	31.694	31.646	32.017	31.982	32.104	32.038	32.108	31.700	31.755	31.643	31.520	31.430	31.262	31.060	31.057	31.050	30.791	30.480	30.379
VERTICAL CURVES		2.79%	-0.57%	-3.00%	-0.45%	:-2.52%	-0.54%	:-2.52%	-0.58%	-2.95%																																		
HORIZONTAL ALIGNMENT		293° 27' 05"																					276° 23' 28"										244° 23' 53"									
SUPER ELEVATION		CURVE # LEFT/RIGHT RADIUS=70.000 I= 284° 55' 16" 515.925 536.769																												CURVE # LEFT/RIGHT RADIUS=70.000 I= 260° 23' 40" 635.289 674.376														

SCALE FOR REDUCED PLAN
0 10 20 30 40 50
50mm ON ORIGINAL DRAWING

NOTES

LEGEND

POLYCEM SIDE DRAIN

REFRENCE DWG's No:

1. EA-MZ-CI000-WOR-E05-00015-22
2. EA-MZ-CI000-WOR-E05-00018-12
3. EA-MZ-CI000-WOR-E05-00018-14
4. EA-MZ-CI000-WOR-E05-00018-15
5. EA-MZ-CI000-WOR-E05-00018-17
6. EA-MZ-CI000-WOR-E05-00018-18

ISSUED FOR CONSTRUCTION

WorleyParsons RSA retains the copyright in all intellectual property, including designs and/or documents prepared in terms of this appointment for the project covered by the appointment. The client may use the designs and/or documents for the sole purpose of their intended use on this project only subject to payment for the design having been received. Use for any other purpose, whether or not the design and/or documents have been paid for constitutes an infringement of copyright, and all rights are reserved.

All dimensions must be verified on site before the works commence. Refer any discrepancies to the Engineer.

Copyright reserved

REVISIONS

NO.	DATE	CHECKED	DONE BY	DESCRIPTION
A	04/08/15	D. d T.	A.U.	ISSUED FOR INTERNAL REVIEW
B	09/09/15	D. d T.	A.U.	ISSUED FOR DETAIL DESIGN
C	28/09/15	D. d T.	A.U.	ISSUED FOR SQUAD CHECK
D	13/10/15	D. d T.	A.U.	ISSUED FOR CLIENT REVIEW
E	30/10/15	D. d T.	A.U.	ISSUED FOR CLIENT APPROVAL
0	01/12/15	D. d T.	A.U.	ISSUED FOR CONSTRUCTION

WorleyParsons
resources & energy
39 MELROSE BOULEVARD, MELROSE ARCH, JOHANNESBURG
P.O. Box 61232, MARSHALLTOWN, 2107
TEL: +27 (0)11 218 3000
FAX: +27(0)11 218 3100
www.worleyparsons.com
WorleyParsons RSA (Pty) Ltd.

	NAME	SIGNATURE	DATE
DRAWN BY:	A.UJMA		01/12/2015
CHECKED:	D. du TOIT		01/12/2015
DESIGNER:	R. van SCHALKWYK		01/12/2015
PR ENG:	D. du TOIT Pr. No. 201170110		01/12/2015
PROJECT ENG MANAGER:	L. PADAYACHEE Pr. No.		01/12/2015
LOCAL PR ENG:			
CLIENT:			

CLIENT

MOZAMBIQUE GAS DEVELOPMENT PROJECT

Anadarko
Moçambique Área 1, Lda

PROJECT
AMA 1
RESETTLEMENT
VILLAGE

DRAWING DESCRIPTION

LAYOUT PLAN AND
LONGITUDINAL SECTION:

ROAD C13

SCALE	DATE
AS SHOWN ORIGINAL DWG SIZE A1	DECEMBER 2015


DRAWING NUMBER: C00290-00-CI-DAL-0001-018
REV NO: 0

ANADARKO DRAWING NUMBER
EA-MZ-CI0000-WOR-E05-00015-18



ROAD C12: km 0.000 - END

SCALE 1:1000

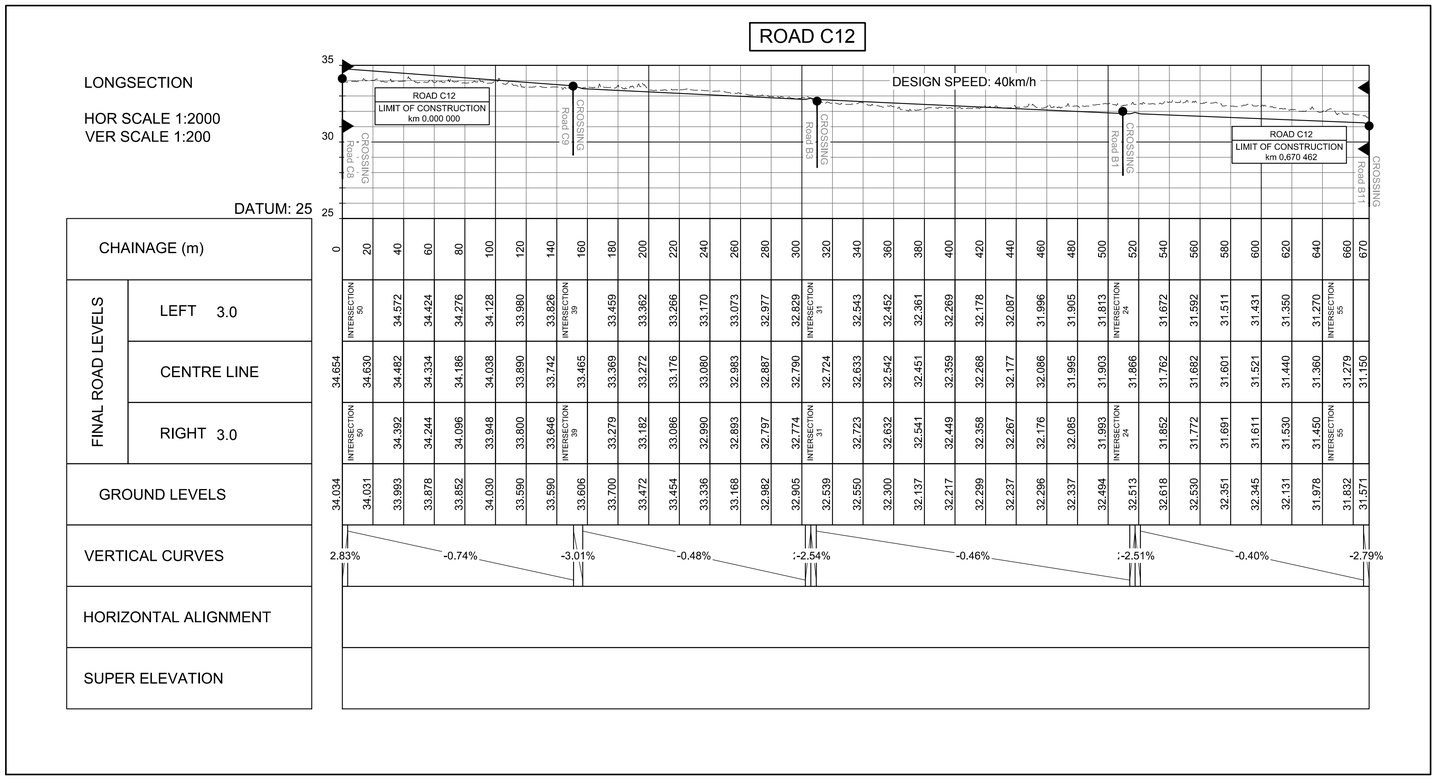

SCALE FOR REDUCED PLAN
0 10 20 30 40 50
50mm ON ORIGINAL DRAWING

NOTES

LEGEND

POLYCEM SIDE DRAIN

REFRENCE DWG's No:

1. EA-MZ-CI000-WOR-E05-00015-22
2. EA-MZ-CI000-WOR-E05-00018-12
3. EA-MZ-CI000-WOR-E05-00018-13
4. EA-MZ-CI000-WOR-E05-00018-15
5. EA-MZ-CI000-WOR-E05-00018-17

ISSUED FOR CONSTRUCTION

WorleyParsons RSA retains the copyright in all intellectual property, including designs and/or documents prepared in terms of this appointment for the project covered by the appointment. The client may use the designs and/or documents for the sole purpose of their intended use on this project only subject to payment for the design having been received. Use for any other purpose, whether or not the design and/or documents have been paid for constitutes an infringement of copyright, and all rights are reserved.

All dimensions must be verified on site before the works commence. Refer any discrepancies to the Engineer.

Copyright reserved

REVISIONS

NO.	DATE	CHECKED	DONE BY	DESCRIPTION
A	04/08/15	D. d T.	A.U.	ISSUED FOR INTERNAL REVIEW
B	09/09/15	D. d T.	A.U.	ISSUED FOR DETAIL DESIGN
C	28/09/15	D. d T.	A.U.	ISSUED FOR SQUAD CHECK
D	13/10/15	D. d T.	A.U.	ISSUED FOR CLIENT REVIEW
E	30/10/15	D. d T.	A.U.	ISSUED FOR CLIENT APPROVAL
0	01/12/15	D. d T.	A.U.	ISSUED FOR CONSTRUCTION

WorleyParsons
resources & energy
39 MELROSE BOULEVARD, MELROSE ARCH, JOHANNESBURG
P.O. Box 61232, MARSHALLTOWN, 2107
TEL: +27 (0)11 218 3000
FAX: +27(0)11 218 3100
www.worleyparsons.com
WorleyParsons RSA (Pty) Ltd.

	NAME	SIGNATURE	DATE
DRAWN BY:	A.UJMA		01/12/2015
CHECKED:	D. du TOIT		01/12/2015
DESIGNER:	R. van SCHALKWYK		01/12/2015
PR ENG:	D. du TOIT Pr. No. 201170110		01/12/2015
PROJECT ENG MANAGER:	L. PADAYACHEE Pr. No.		01/12/2015
LOCAL PR ENG:			
CLIENT:			

CLIENT

MOZAMBIQUE GAS DEVELOPMENT PROJECT

Anadarko
Moçambique Área 1, Lda

PROJECT
AMA 1
RESETTLEMENT
VILLAGE

DRAWING DESCRIPTION

LAYOUT PLAN AND
LONGITUDINAL SECTION:

ROAD C12


SCALE	DATE
AS SHOWN ORIGINAL DWG SIZE A1	DECEMBER 2015


DRAWING NUMBER: C00290-00-CI-DAL-0001-017

REV NO: 0

ANADARKO DRAWING NUMBER

EA-MZ-CI0000-WOR-E05-00015-17

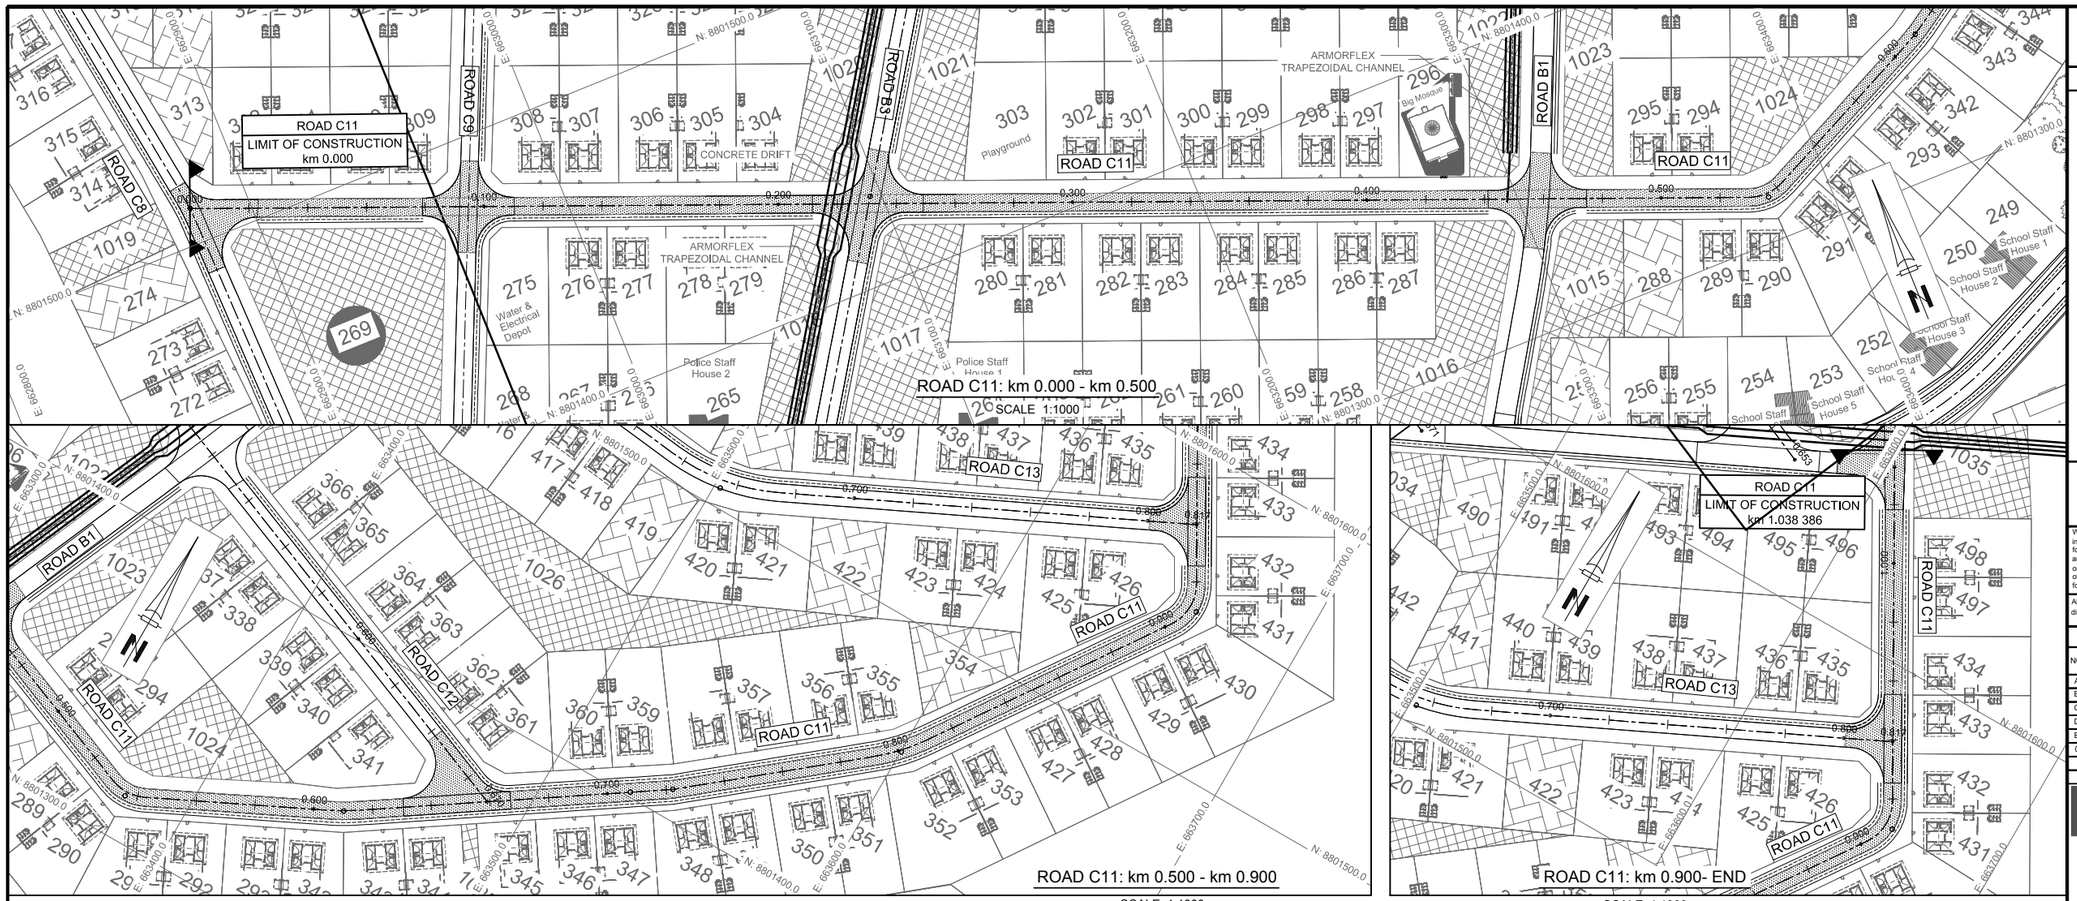

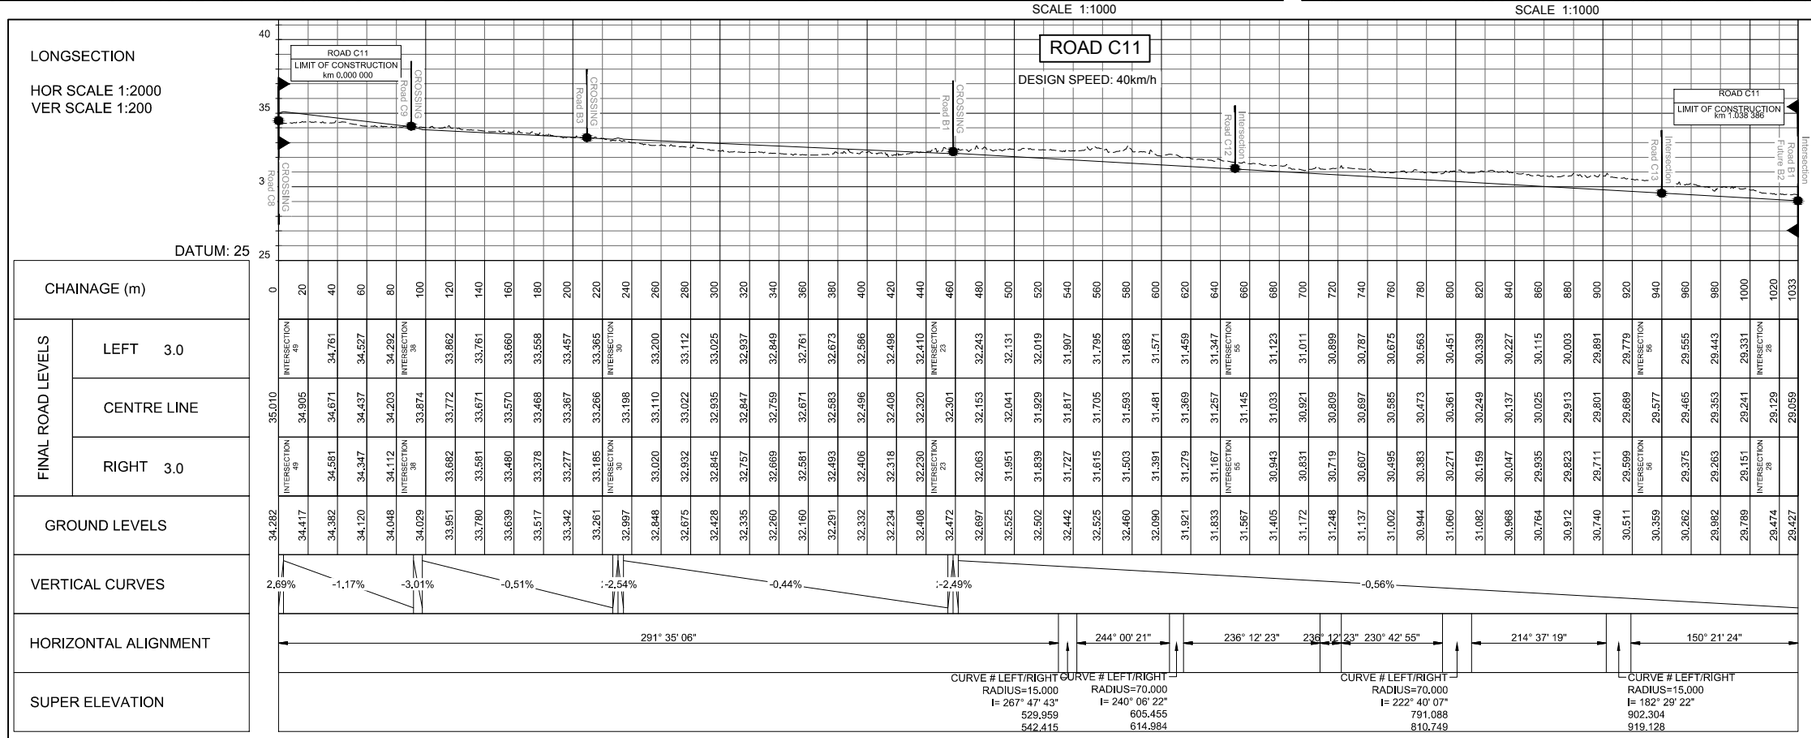

SCALE FOR REDUCED PLAN
0 10 20 30 40 50
50mm ON ORIGINAL DRAWING

NOTES

LEGEND

POLYCEM SIDE DRAIN

REFRENCE DWG's No:

1. EA-MZ-CI000-WOR-E05-00015-22
2. EA-MZ-CI000-WOR-E05-00018-12
3. EA-MZ-CI000-WOR-E05-00018-13
4. EA-MZ-CI000-WOR-E05-00018-15
5. EA-MZ-CI000-WOR-E05-00018-16
6. EA-MZ-CI000-WOR-E05-00018-17
7. EA-MZ-CI000-WOR-E05-00018-18

ISSUED FOR CONSTRUCTION

WorleyParsons RSA retains the copyright in all intellectual property, including designs and/or documents prepared in terms of this appointment for the project covered by the appointment. The client may use the designs and/or documents for the sole purpose of their intended use on this project only subject to payment for the design having been received. Use for any other purpose, whether or not the design and/or documents have been paid for constitutes an infringement of copyright, and all rights are reserved.

All dimensions must be verified on site before the works commence. Refer any discrepancies to the Engineer.

Copyright reserved

REVISIONS

NO.	DATE	CHECKED	DONE BY	DESCRIPTION
A	04/08/15	D. d T.	A.U.	ISSUED FOR INTERNAL REVIEW
B	09/09/15	D. d T.	A.U.	ISSUED FOR DETAIL DESIGN
C	28/09/15	D. d T.	A.U.	ISSUED FOR SQUAD CHECK
D	13/10/15	D. d T.	A.U.	ISSUED FOR CLIENT REVIEW
E	30/10/15	D. d T.	A.U.	ISSUED FOR CLIENT APPROVAL
0	01/12/15	D. d T.	A.U.	ISSUED FOR CONSTRUCTION

WorleyParsons
resources & energy
39 MELROSE BOULEVARD, MELROSE ARCH, JOHANNESBURG
P.O. Box 61232, MARSHALLTOWN, 2107
TEL: +27 (0)11 218 3000
FAX: +27(0)11 218 3100
www.worleyparsons.com
WorleyParsons RSA (Pty) Ltd.

	NAME	SIGNATURE	DATE
DRAWN BY:	A.UJMA		01/12/2015
CHECKED:	D. du TOIT		01/12/2015
DESIGNER:	R. van SCHALKWYK		01/12/2015
PR ENG:	D. du TOIT Pr. No. 201170110		01/12/2015
PROJECT ENG MANAGER:	L. PADAYACHEE Pr. No.		01/12/2015
LOCAL PR ENG:			
CLIENT:			

CLIENT

MOZAMBIQUE GAS DEVELOPMENT PROJECT

Anadarko
Moçambique Área 1, Lda

PROJECT
AMA 1
RESETTLEMENT
VILLAGE

DRAWING DESCRIPTION


LAYOUT PLAN AND
LONGITUDINAL SECTION:

ROAD C11

SCALE	DATE
AS SHOWN (ORIGINAL DWG SIZE A1)	DECEMBER 2015

DRAWING NUMBER: C00290-00-CI-DAL-0001-016 — REV NO: 0

ANADARKO DRAWING NUMBER: EA-MZ-CI0000-WOR-E05-00015-16

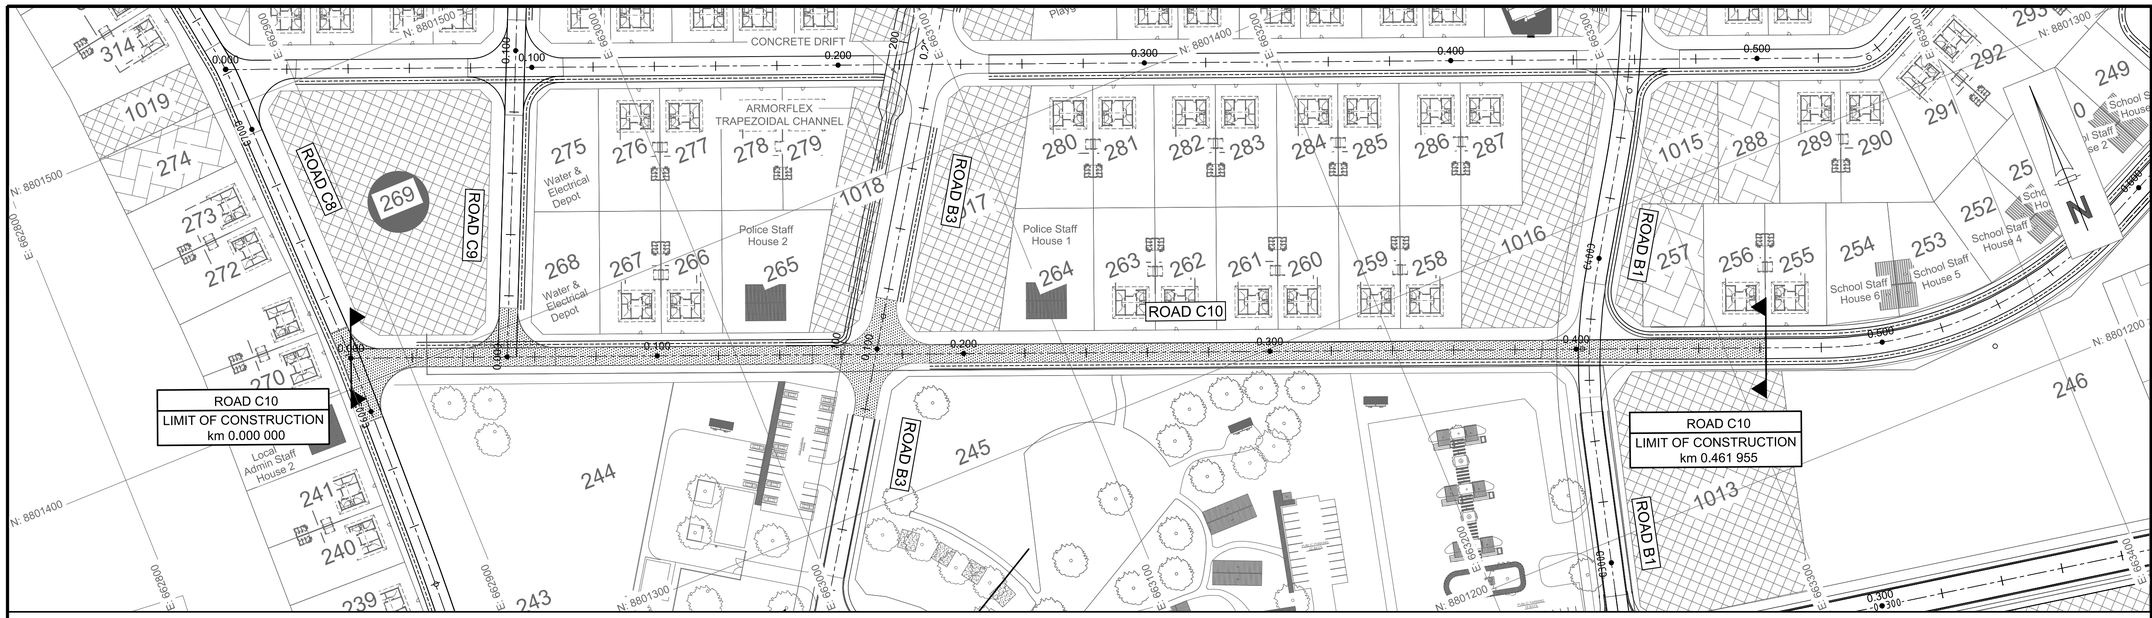

ROAD C10: km 0.000- END


SCALE 1:1000

ROAD C10

LONGSECTION

HOR SCALE 1:2000
VER SCALE 1:200

DATUM: 25

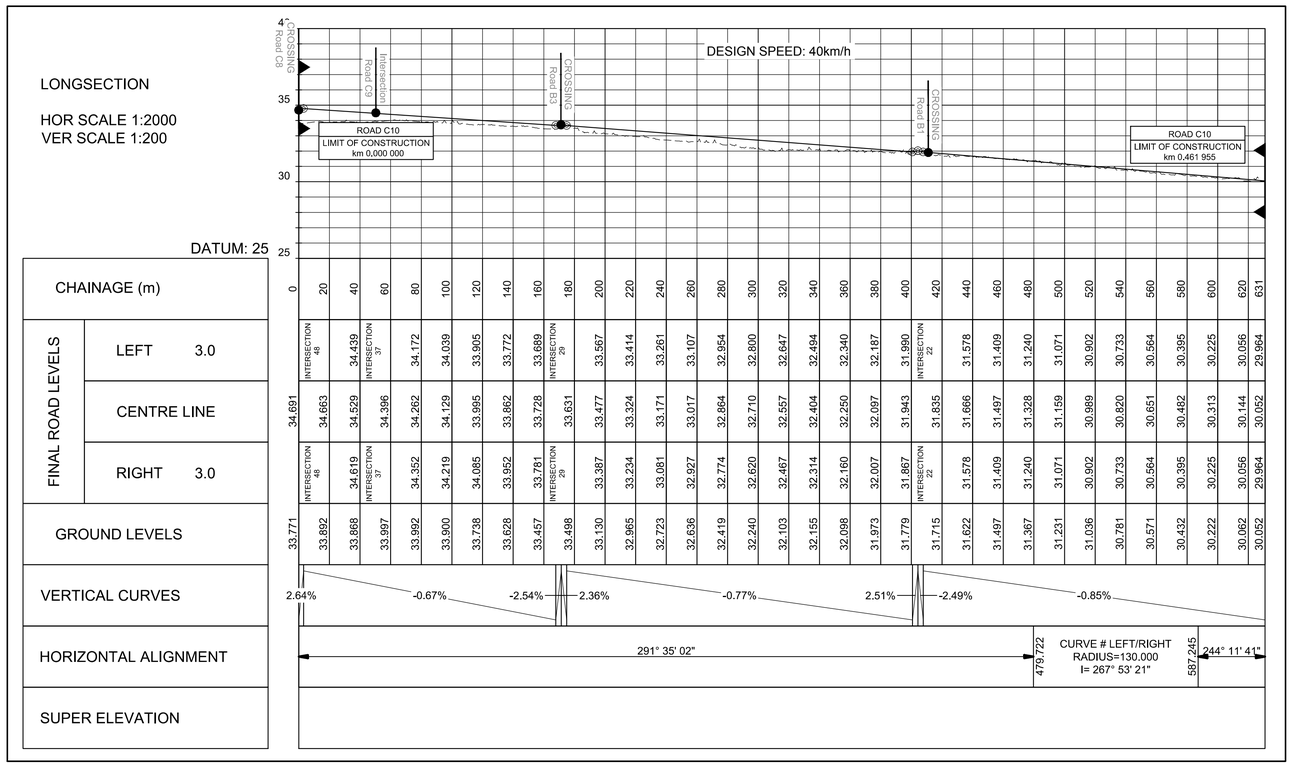

CHAINAGE (m)		0	20	40	60	80	100	120	140	160	180	200	220	240	260	280	300	320	340	360	380	400	420	440	460	480	500	520	540	560	580	600	620	631
FINAL ROAD LEVELS	LEFT 3.0		INTERSECTION 48	34.439	INTERSECTION 37	34.172	34.039	33.905	33.772	33.689	INTERSECTION 29	33.567	33.414	33.261	33.107	32.954	32.800	32.647	32.494	32.340	32.187	31.990	INTERSECTION 22	31.578	31.409	31.240	31.071	30.902	30.733	30.564	30.395	30.225	30.056	29.964
	CENTRE LINE	34.691	34.663	34.529	34.396	34.262	34.129	33.995	33.862	33.728	33.631	33.477	33.324	33.171	33.017	32.864	32.710	32.557	32.404	32.250	32.097	31.943	31.835	31.666	31.497	31.328	31.159	30.989	30.820	30.651	30.482	30.313	30.144	30.052
	RIGHT 3.0		INTERSECTION 48	34.619	INTERSECTION 37	34.352	34.219	34.085	33.952	33.781	INTERSECTION 29	33.387	33.234	33.081	32.927	32.774	32.620	32.467	32.314	32.160	32.007	31.867	INTERSECTION 22	31.578	31.409	31.240	31.071	30.902	30.733	30.564	30.395	30.225	30.056	29.964
GROUND LEVELS		33.771	33.892	33.868	33.997	33.992	33.900	33.738	33.628	33.457	33.498	33.130	32.965	32.723	32.636	32.419	32.240	32.103	32.155	32.098	31.973	31.779	31.715	31.622	31.497	31.367	31.231	31.036	30.781	30.571	30.432	30.222	30.062	30.052
VERTICAL CURVES			2.64%		-0.67%		-2.54%		2.36%		-0.77%			2.51%		-2.49%			-0.85%																
HORIZONTAL ALIGNMENT			291° 35' 02"																				CURVE # LEFT/RIGHT RADIUS=130.000 I= 267° 53' 21"										479,722	587,245	244° 11' 41"
SUPER ELEVATION																																		

SCALE FOR REDUCED PLAN
0 10 20 30 40 50
50mm ON ORIGINAL DRAWING

NOTES

LEGEND

POLYCEM SIDE DRAIN

REFRENCE DWG's No:

1. EA-MZ-CI000-WOR-E05-00015-22
2. EA-MZ-CI000-WOR-E05-00018-12
3. EA-MZ-CI000-WOR-E05-00018-13
4. EA-MZ-CI000-WOR-E05-00018-14
5. EA-MZ-CI000-WOR-E05-00018-15

ISSUED FOR CONSTRUCTION

WorleyParsons RSA retains the copyright in all intellectual property, including designs and/or documents prepared in terms of this appointment for the project covered by the appointment. The client may use the designs and/or documents for the sole purpose of their intended use on this project only subject to payment for the design having been received. Use for any other purpose, whether or not the design and/or documents have been paid for constitutes an infringement of copyright, and all rights are reserved.

All dimensions must be verified on site before the works commence. Refer any discrepancies to the Engineer.

Copyright reserved

REVISIONS

NO.	DATE	CHECKED	DONE BY	DESCRIPTION
A	04/08/15	D. d T.	A.U.	ISSUED FOR INTERNAL REVIEW
B	09/09/15	D. d T.	A.U.	ISSUED FOR DETAIL DESIGN
C	28/09/15	D. d T.	A.U.	ISSUED FOR SQUAD CHECK
D	13/10/15	D. d T.	A.U.	ISSUED FOR CLIENT REVIEW
E	30/10/15	D. d T.	A.U.	ISSUED FOR CLIENT APPROVAL
0	01/12/15	D. d T.	A.U.	ISSUED FOR CONSTRUCTION

WorleyParsons
resources & energy
39 MELROSE BOULEVARD, MELROSE ARCH, JOHANNESBURG
P.O. Box 61232, MARSHALLTOWN, 2107
TEL: +27 (0)11 218 3000
FAX: +27(0)11 218 3100
www.worleyparsons.com
WorleyParsons RSA (Pty) Ltd.

	NAME	SIGNATURE	DATE
DRAWN BY:	A.UJMA		01/12/2015
CHECKED:	D. du TOIT		01/12/2015
DESIGNER:	R. van SCHALKWYK		01/12/2015
PR ENG:	D. du TOIT Pr. No. 201170110		01/12/2015
PROJECT ENG MANAGER:	L. PADAYACHEE Pr. No.		01/12/2015
LOCAL PR ENG:			
CLIENT:			

CLIENT

MOZAMBIQUE GAS DEVELOPMENT PROJECT

Anadarko
Moçambique Área 1, Lda

PROJECT
AMA 1
RESETTLEMENT
VILLAGE

DRAWING DESCRIPTION


LAYOUT PLAN AND
LONGITUDINAL SECTION:

ROAD C10

SCALE	DATE
AS SHOWN ORIGINAL DWG SIZE A1	DECEMBER 2015


DRAWING NUMBER: C00290-00-CI-DAL-0001-015
REV NO: 0

ANADARKO DRAWING NUMBER: EA-MZ-CI0000-WOR-E05-00015-15

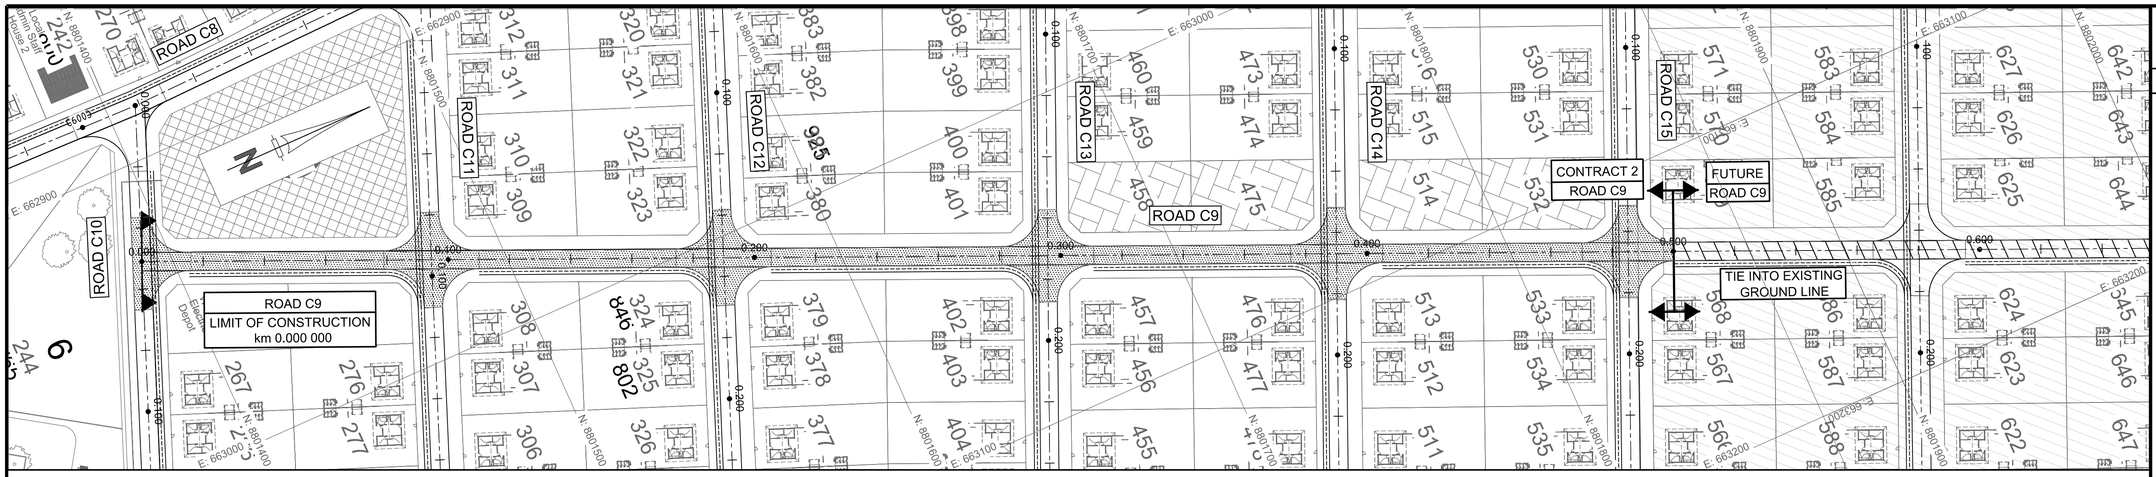

ROAD C9: km 0.000 - km 0.500

SCALE 1:1000

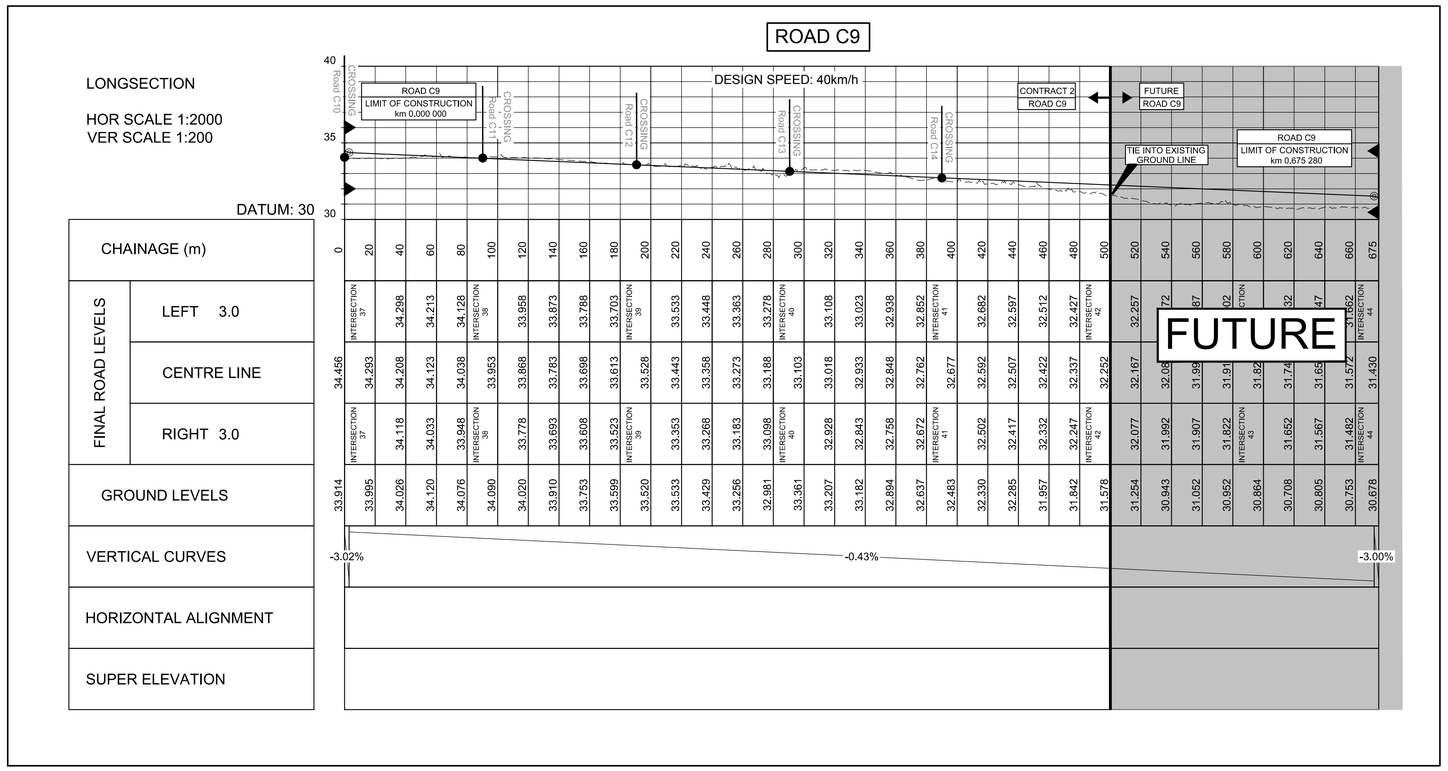

SCALE FOR REDUCED PLAN
0 10 20 30 40 50
50mm ON ORIGINAL DRAWING

NOTES

LEGEND

POLYCEM SIDE DRAIN

FUTURE DEVELOPMENT

REFRENCE DWG's No:

1. EA-MZ-CI000-WOR-E05-00015-22
2. EA-MZ-CI000-WOR-E05-00018-14
3. EA-MZ-CI000-WOR-E05-00018-15

ISSUED FOR CONSTRUCTION

WorleyParsons RSA retains the copyright in all intellectual property, including designs and/or documents prepared in terms of this appointment for the project covered by the appointment. The client may use the designs and/or documents for the sole purpose of their intended use on this project only subject to payment for the design having been received. Use for any other purpose, whether or not the design and/or documents have been paid for constitutes an infringement of copyright, and all rights are reserved.

All dimensions must be verified on site before the works commence. Refer any discrepancies to the Engineer.

Copyright reserved

REVISIONS

NO.	DATE	CHECKED	DONE BY	DESCRIPTION
A	04/08/15	D. d T.	A.U.	ISSUED FOR INTERNAL REVIEW
B	09/09/15	D. d T.	A.U.	ISSUED FOR DETAIL DESIGN
C	28/09/15	D. d T.	A.U.	ISSUED FOR SQUAD CHECK
D	13/10/15	D. d T.	A.U.	ISSUED FOR CLIENT REVIEW
E	30/10/15	D. d T.	A.U.	ISSUED FOR CLIENT APPROVAL
0	01/12/15	D. d T.	A.U.	ISSUED FOR CONSTRUCTION

WorleyParsons
resources & energy
39 MELROSE BOULEVARD, MELROSE ARCH, JOHANNESBURG
P.O. Box 61232, MARSHALLTOWN, 2107
TEL: +27 (0)11 218 3000
FAX: +27(0)11 218 3100
www.worleyparsons.com
WorleyParsons RSA (Pty) Ltd.

	NAME	SIGNATURE	DATE
DRAWN BY:	A.UJMA		01/12/2015
CHECKED:	D. du TOIT		01/12/2015
DESIGNER:	R. van SCHALKWYK		01/12/2015
PR ENG:	D. du TOIT Pr. No. 201170110		01/12/2015
PROJECT ENG MANAGER:	L. PADAYACHEE Pr. No.		01/12/2015
LOCAL PR ENG:			
CLIENT:			

CLIENT

MOZAMBIQUE GAS DEVELOPMENT PROJECT

Anadarko
Moçambique Área 1, Lda

PROJECT
AMA 1 RESETTLEMENT VILLAGE

DRAWING DESCRIPTION


LAYOUT PLAN AND LONGITUDINAL SECTION:

ROAD C9

SCALE	DATE
AS SHOWN ORIGINAL DWG SIZE A1	DECEMBER 2015

DRAWING NUMBER: C00290-00-CI-DAL-0001-014 REV NO: 0


ANADARKO DRAWING NUMBER: EA-MZ-CI0000-WOR-E05-00015-14

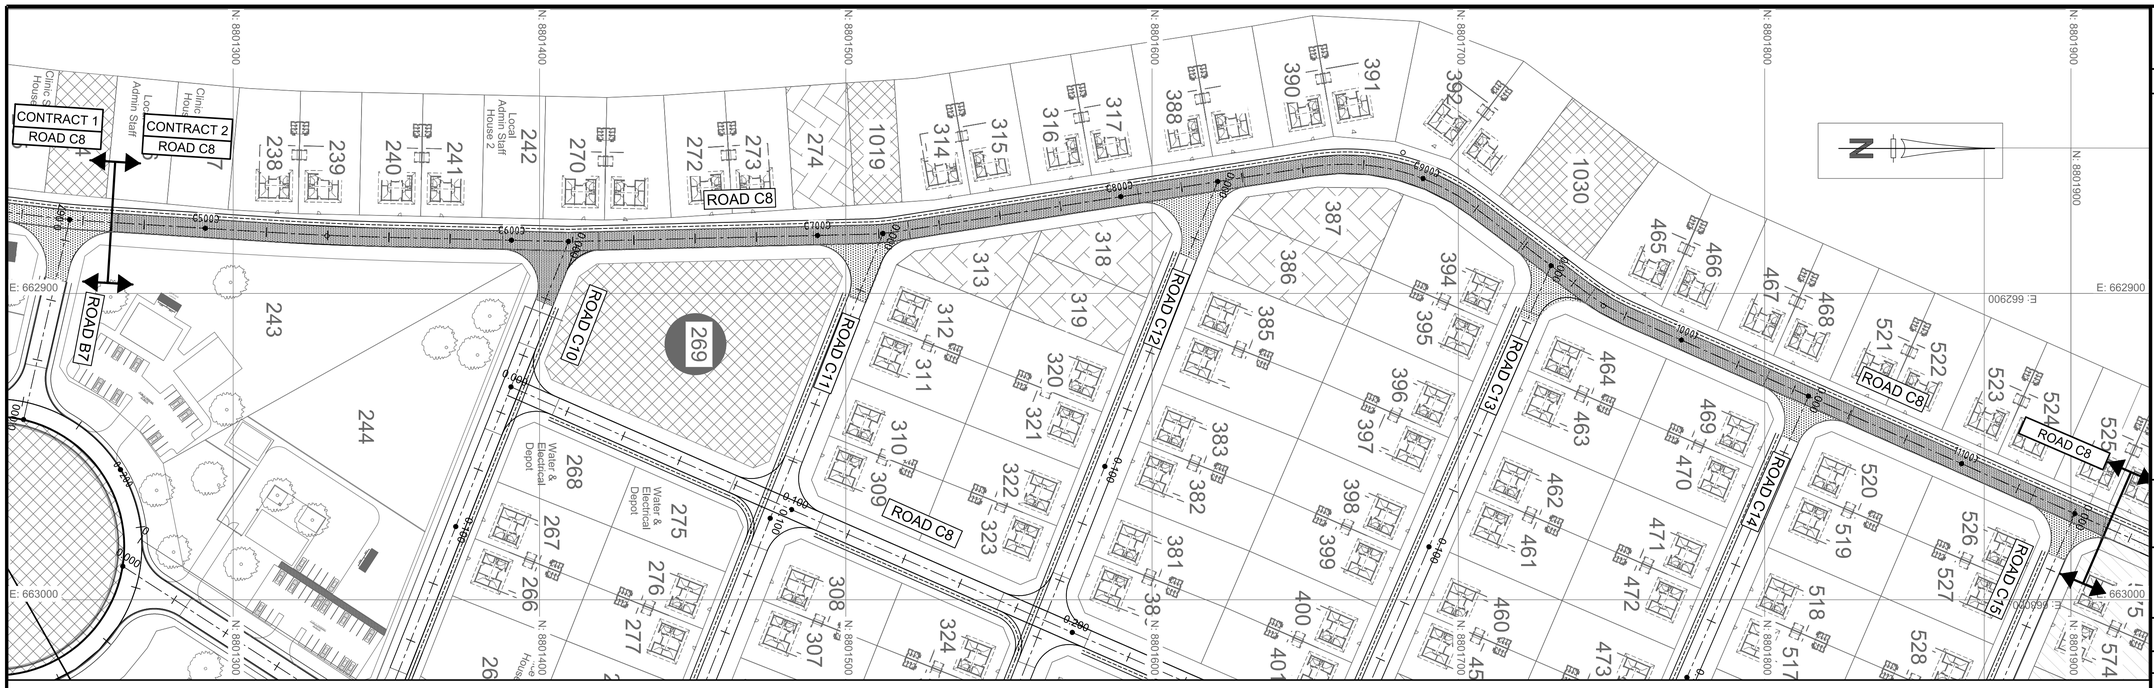

ROAD C8: km 0.470 TO END

SCALE 1:1000

ROAD C8

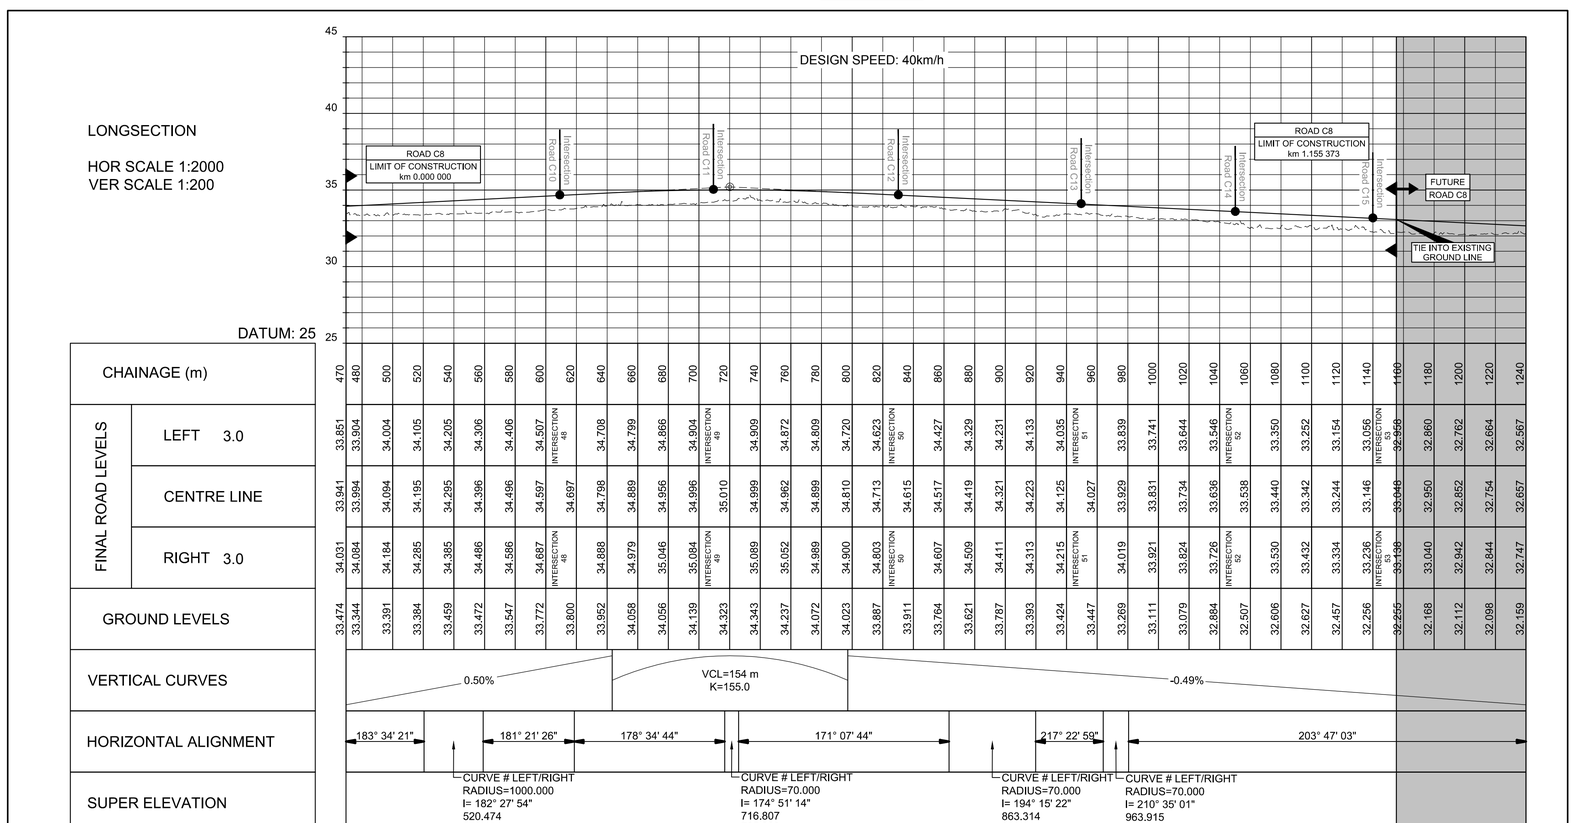

SCALE FOR REDUCED PLAN
0 10 20 30 40 50
50mm ON ORIGINAL DRAWING

NOTES

LEGEND

POLYCEM SIDE DRAIN

FUTURE DEVELOPMENT

REFRENCE DWG's No:

1. EA-MZ-CI000-WOR-E05-00015-22
2. EA-MZ-CI000-WOR-E05-00018-16
3. EA-MZ-CI000-WOR-E05-00018-17

ISSUED FOR CONSTRUCTION

WorleyParsons RSA retains the copyright in all intellectual property, including designs and/or documents prepared in terms of this appointment for the project covered by the appointment. The client may use the designs and/or documents for the sole purpose of their intended use on this project only subject to payment for the design having been received. Use for any other purpose, whether or not the design and/or documents have been paid for constitutes an infringement of copyright, and all rights are reserved.

All dimensions must be verified on site before the works commence. Refer any discrepancies to the Engineer.

Copyright reserved

REVISIONS

NO.	DATE	CHECKED	DONE BY	DESCRIPTION
A	04/08/15	D. d T.	A.U.	ISSUED FOR INTERNAL REVIEW
B	09/09/15	D. d T.	A.U.	ISSUED FOR DETAIL DESIGN
C	28/09/15	D. d T.	A.U.	ISSUED FOR SQUAD CHECK
D	13/10/15	D. d T.	A.U.	ISSUED FOR CLIENT REVIEW
E	30/10/15	D. d T.	A.U.	ISSUED FOR CLIENT APPROVAL
0	01/12/15	D. d T.	A.U.	ISSUED FOR CONSTRUCTION

WorleyParsons
resources & energy
39 MELROSE BOULEVARD, MELROSE ARCH, JOHANNESBURG
P.O. Box 61232, MARSHALLTOWN, 2107
TEL: +27 (0)11 218 3000
FAX: +27(0)11 218 3100
www.worleyparsons.com
WorleyParsons RSA (Pty) Ltd.

	NAME	SIGNATURE	DATE
DRAWN BY:	A.UJMA		01/12/2015
CHECKED:	D. du TOIT		01/12/2015
DESIGNER:	R. van SCHALKWYK		01/12/2015
PR ENG:	D. du TOIT Pr. No. 201170110		01/12/2015
PROJECT ENG MANAGER:	L. PADAYACHEE Pr. No.		01/12/2015
LOCAL PR ENG:			
CLIENT:			

CLIENT

MOZAMBIQUE GAS DEVELOPMENT PROJECT

Anadarko
Moçambique Área 1, Lda

PROJECT
AMA 1
RESETTLEMENT
VILLAGE

DRAWING DESCRIPTION


LAYOUT PLAN AND
LONGITUDINAL SECTION:


ROAD C8 - PART 2

SCALE: AS SHOWN (ORIGINAL DWG SIZE A1)
DATE: DECEMBER 2015

DRAWING NUMBER: C00290-00-CI-DAL-0001-013
REV NO: 0

ANADARKO DRAWING NUMBER
EA-MZ-CI0000-WOR-E05-00015-13

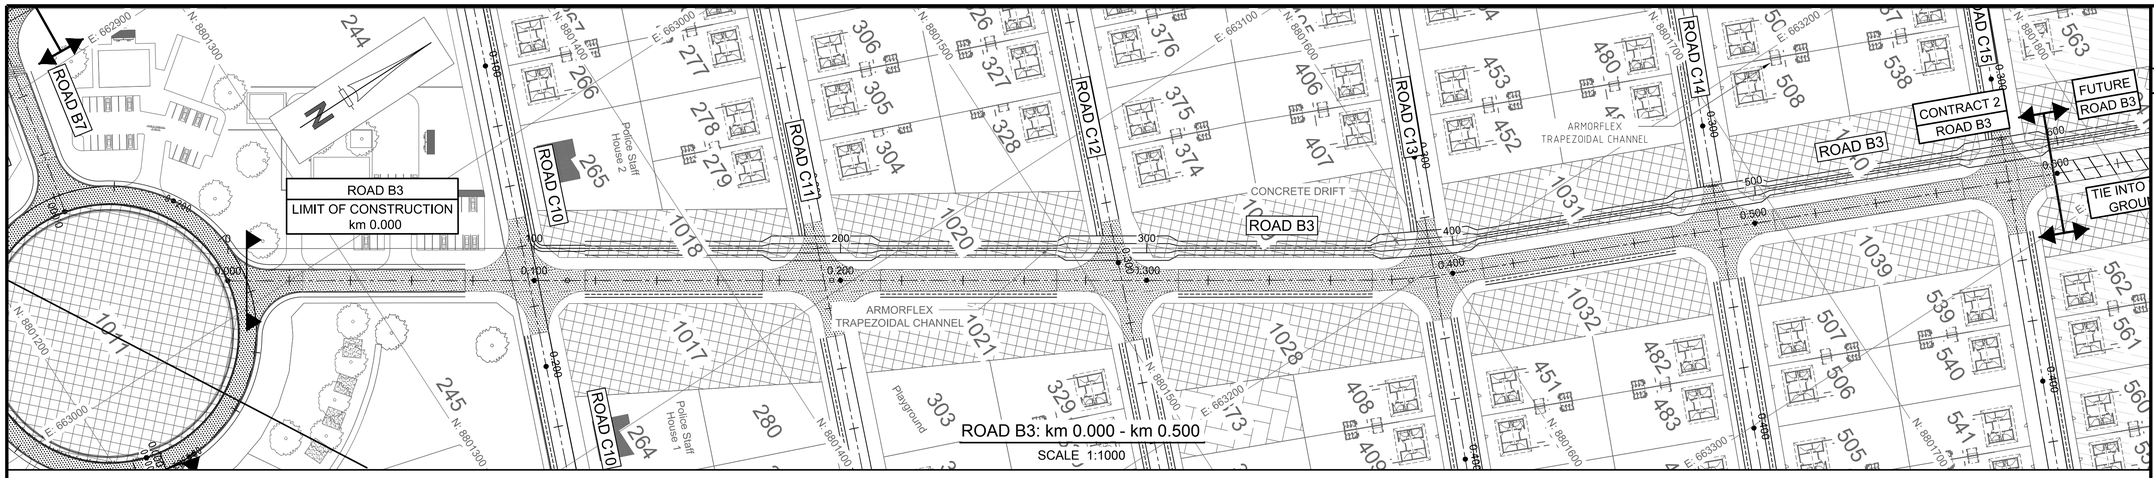

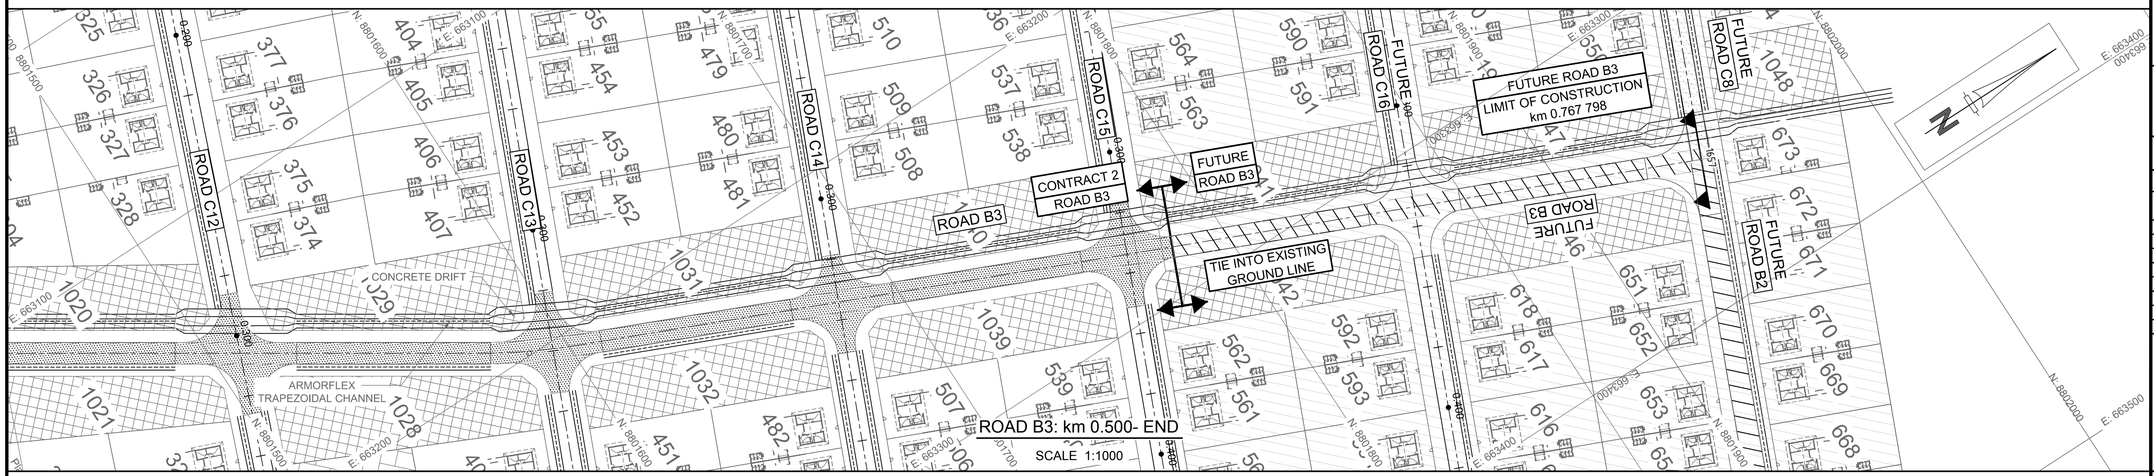

SCALE FOR REDUCED PLAN
0 10 20 30 40 50
50mm ON ORIGINAL DRAWING

NOTES

LEGEND

POLYCEM SIDE DRAIN

FUTURE DEVELOPMENT

REFRENCE DWG's No:

1. EA-MZ-CI000-WOR-E05-00015-21
2. EA-MZ-CI000-WOR-E05-00015-22
3. EA-MZ-CI000-WOR-E05-00018-13
4. EA-MZ-CI000-WOR-E05-00018-14
5. EA-MZ-CI000-WOR-E05-00018-19

ISSUED FOR CONSTRUCTION

WorleyParsons RSA retains the copyright in all intellectual property, including designs and/or documents prepared in terms of this appointment for the project covered by the appointment. The client may use the designs and/or documents for the sole purpose of their intended use on this project only subject to payment for the design having been received. Use for any other purpose, whether or not the design and/or documents have been paid for constitutes an infringement of copyright, and all rights are reserved.

All dimensions must be verified on site before the works commence. Refer any discrepancies to the Engineer.

Copyright reserved

REVISIONS

NO.	DATE	CHECKED	DONE BY	DESCRIPTION
A	04/08/15	D. d T.	A.U.	ISSUED FOR INTERNAL REVIEW
B	09/09/15	D. d T.	A.U.	ISSUED FOR DETAIL DESIGN
C	28/09/15	D. d T.	A.U.	ISSUED FOR SQUAD CHECK
D	13/10/15	D. d T.	A.U.	ISSUED FOR CLIENT REVIEW
E	30/10/15	D. d T.	A.U.	ISSUED FOR CLIENT APPROVAL
0	01/12/15	D. d T.	A.U.	ISSUED FOR CONSTRUCTION

WorleyParsons
resources & energy
39 MELROSE BOULEVARD, MELROSE ARCH, JOHANNESBURG
P.O. Box 61232, MARSHALLTOWN, 2107
TEL: +27 (0)11 218 3000
FAX: +27(0)11 218 3100
www.worleyparsons.com
WorleyParsons RSA (Pty) Ltd.

	NAME	SIGNATURE	DATE
DRAWN BY:	A.UJMA		01/12/2015
CHECKED:	D. du TOIT		01/12/2015
DESIGNER:	R. van SCHALKWYK		01/12/2015
PR ENG:	D. du TOIT Pr. No. 201170110		01/12/2015
PROJECT ENG. MANAGER:	L. PADAYACHEE Pr. No.		01/12/2015
LOCAL PR ENG:			
CLIENT:			

CLIENT

MOZAMBIQUE GAS DEVELOPMENT PROJECT

Anadarko
Moçambique Área 1, Lda

PROJECT
AMA 1
RESETTLEMENT
VILLAGE

DRAWING DESCRIPTION

LAYOUT PLAN AND
LONGITUDINAL SECTION:

ROAD B3

SCALE	DATE
AS SHOWN (ORIGINAL DWG SIZE A1)	DECEMBER 2015


DRAWING NUMBER: C00290-00-CI-DAL-0001-012 — REV NO: 0

ANADARKO DRAWING NUMBER: EA-MZ-CI0000-WOR-E05-00015-12

ROAD B3


LONGSECTION

HOR SCALE 1:2000
VER SCALE 1:200

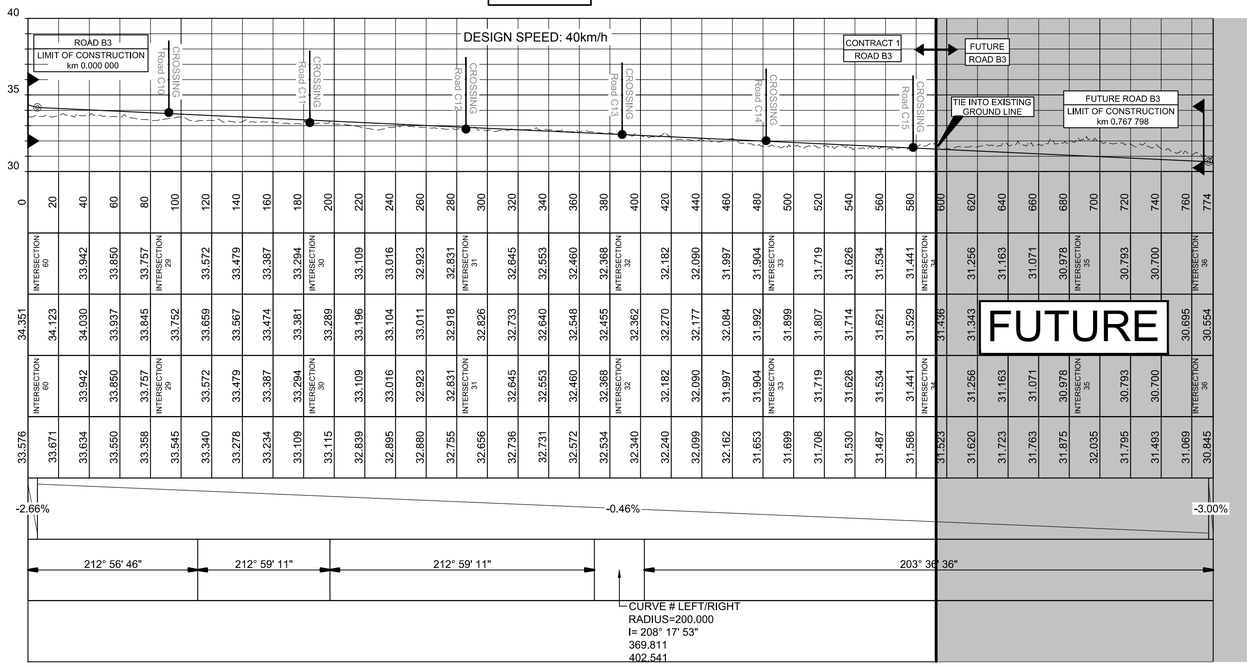

DATUM: 30

| | | |

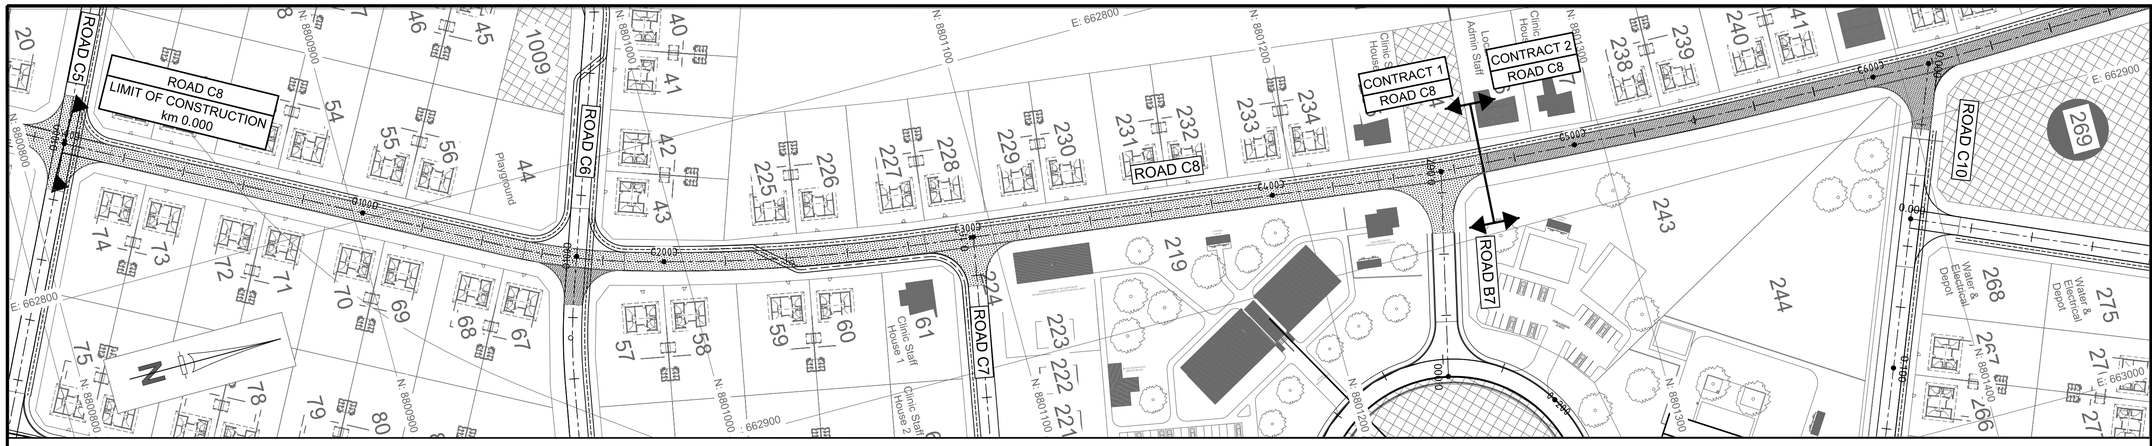


ROAD C8: km 0.000 - START CONTRACT 2

SCALE 1:1000

LONGSECTION

HOR SCALE 1:2000
VER SCALE 1:200

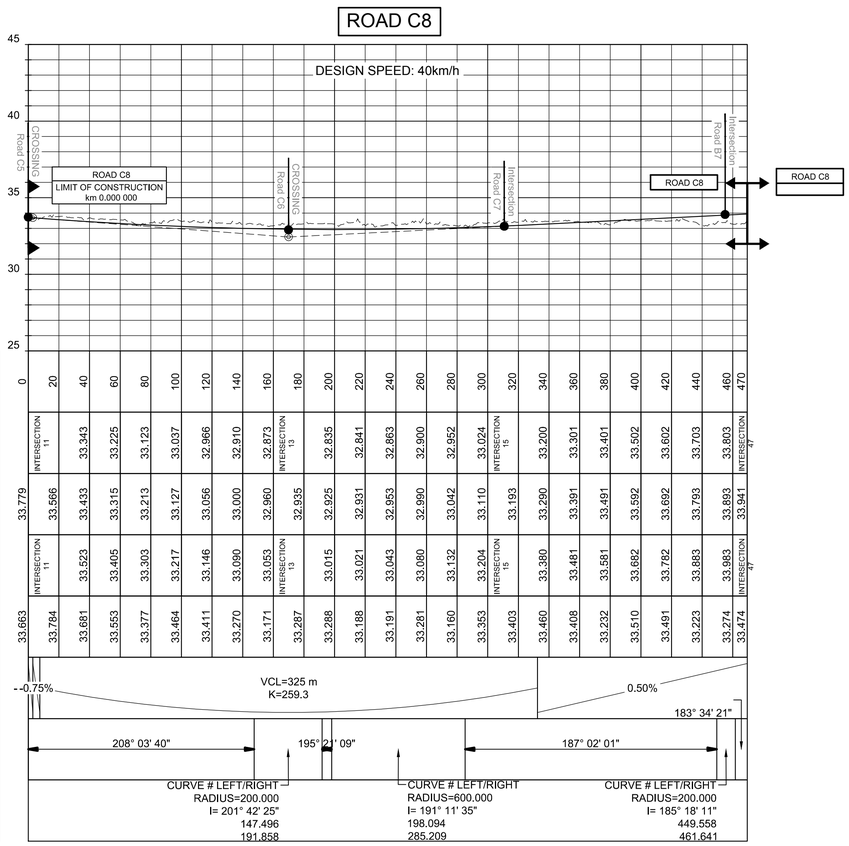

SCALE FOR REDUCED PLAN
0 10 20 30 40 50
50mm ON ORIGINAL DRAWING

NOTES

LEGEND

POLYCEM SIDE DRAIN

REFRENCE DWG's No:

1. EA-MZ-CI000-WOR-E05-00015-21
2. EA-MZ-CI000-WOR-E05-00018-10
3. EA-MZ-CI000-WOR-E05-00018-11
4. EA-MZ-CI000-WOR-E05-00018-16

ISSUED FOR CONSTRUCTION

WorleyParsons RSA retains the copyright in all intellectual property, including designs and/or documents prepared in terms of this appointment for the project covered by the appointment. The client may use the designs and/or documents for the sole purpose of their intended use on this project only subject to payment for the design having been received. Use for any other purpose, whether or not the design and/or documents have been paid for constitutes an infringement of copyright, and all rights are reserved.

All dimensions must be verified on site before the works commence. Refer any discrepancies to the Engineer.

Copyright reserved

REVISIONS

NO.	DATE	CHECKED	DONE BY	DESCRIPTION
A	04/08/15	D. d T.	A.U.	ISSUED FOR INTERNAL REVIEW
B	09/09/15	D. d T.	A.U.	ISSUED FOR DETAIL DESIGN
C	28/09/15	D. d T.	A.U.	ISSUED FOR SQUAD CHECK
D	13/10/15	D. d T.	A.U.	ISSUED FOR CLIENT REVIEW
E	30/10/15	D. d T.	A.U.	ISSUED FOR CLIENT APPROVAL
0	01/12/15	D. d T.	A.U.	ISSUED FOR CONSTRUCTION

WorleyParsons
resources & energy
39 MELROSE BOULEVARD, MELROSE ARCH, JOHANNESBURG
P.O. Box 61232, MARSHALLTOWN, 2107
TEL: +27 (0)11 218 3000
FAX: +27(0)11 218 3100
www.worleyparsons.com
WorleyParsons RSA (Pty) Ltd.

	NAME	SIGNATURE	DATE
DRAWN BY:	A.UJMA		01/12/2015
CHECKED:	D. du TOIT		01/12/2015
DESIGNER:	R. van SCHALKWYK		01/12/2015
PR ENG:	D. du TOIT Pr. No. 201170110		01/12/2015
PROJECT ENG MANAGER:	L. PADAYACHEE Pr. No.		01/12/2015
LOCAL PR ENG:			
CLIENT:			

CLIENT

MOZAMBIQUE GAS DEVELOPMENT PROJECT

Anadarko
Moçambique Área 1, Lda

PROJECT
AMA 1 RESETTLEMENT VILLAGE

DRAWING DESCRIPTION


LAYOUT PLAN AND LONGITUDINAL SECTION:

ROAD C8 - PART 1

SCALE	DATE
AS SHOWN (ORIGINAL DWG SIZE A1)	DECEMBER 2015


DRAWING NUMBER: C00290-00-CI-DAL-0001-011 — REV NO: 0

ANADARKO DRAWING NUMBER: EA-MZ-CI0000-WOR-E05-00015-11

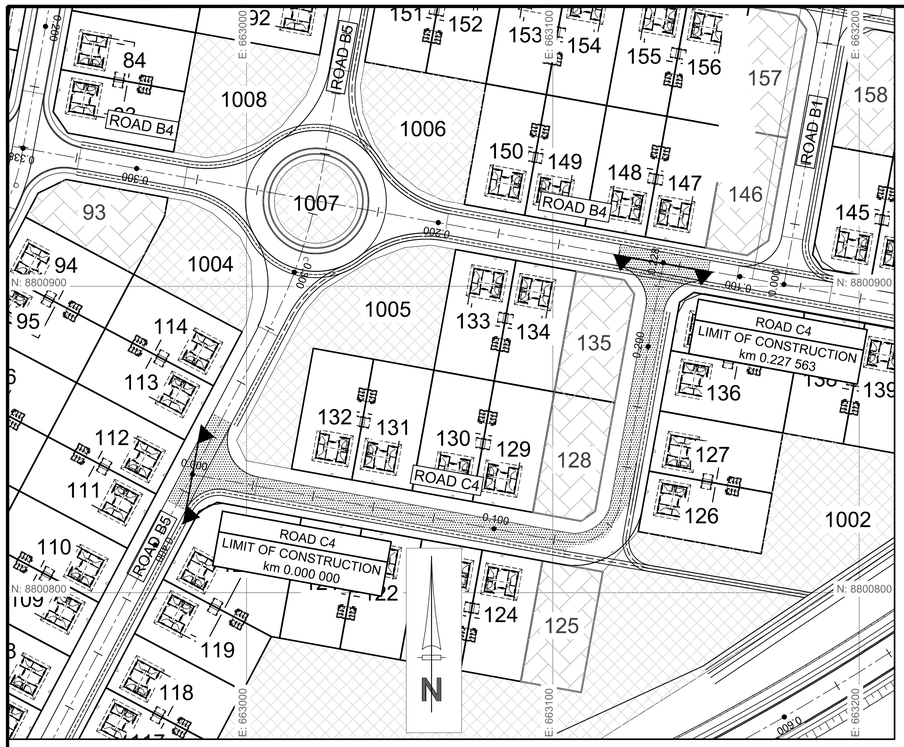

ROAD C4: km 0.000- END

SCALE 1:1000

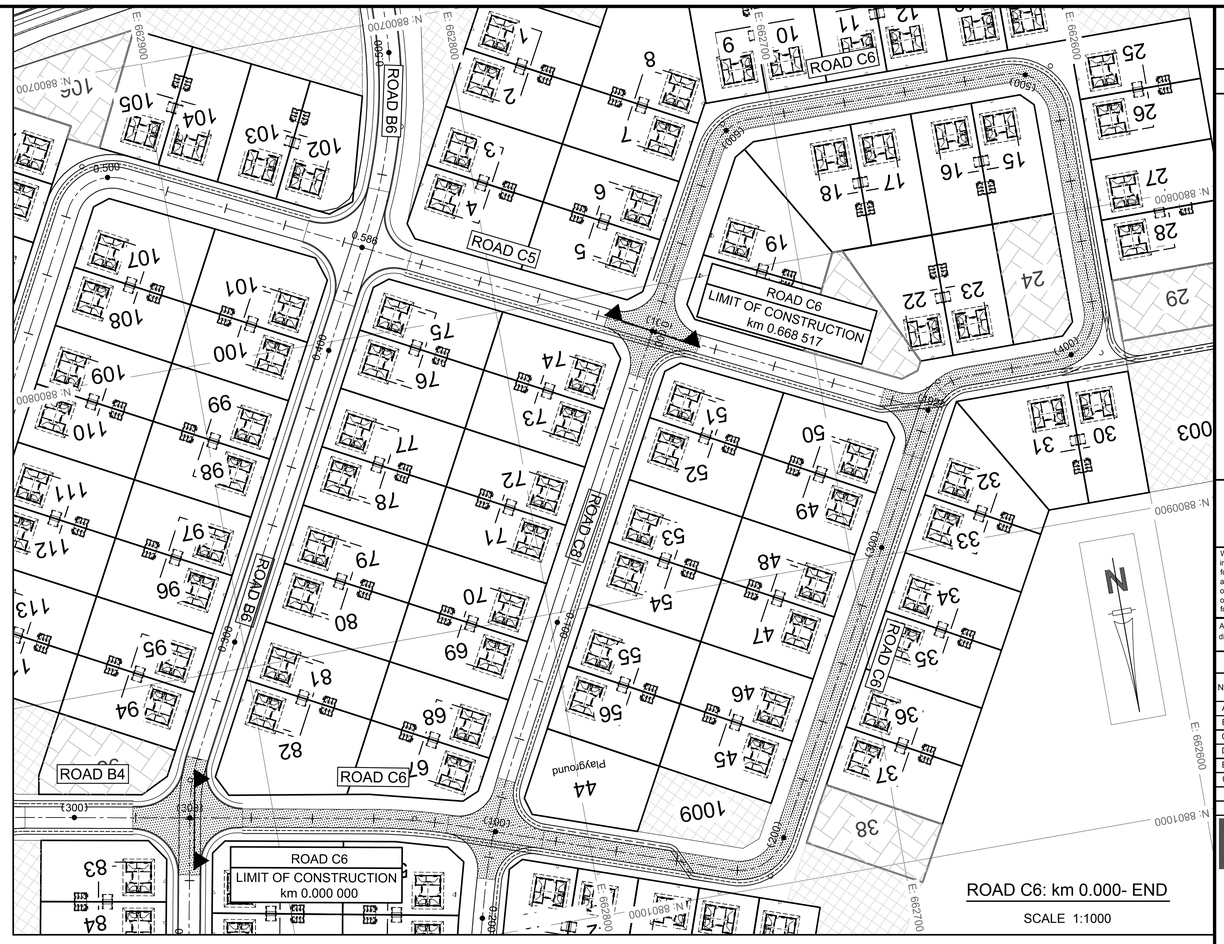


ROAD C6: km 0.000- END

SCALE 1:1000

ROAD C4

LONGSECTION

HOR SCALE 1:2000
VER SCALE 1:200

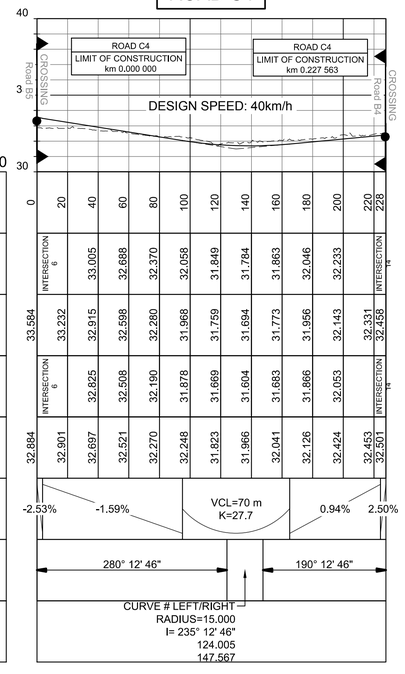


CHAINAGE (m)		0	20	40	60	80	100	120	140	160	180	200	220	228
FINAL ROAD LEVELS	LEFT 3.0		INTERSECTION 5	33.005	32.688	32.370	32.058	31.849	31.784	31.863	32.046	32.233		INTERSECTION 14
	CENTRE LINE	33.584	33.232	32.915	32.598	32.280	31.968	31.759	31.694	31.773	31.956	32.143	32.331	32.458
	RIGHT 3.0		INTERSECTION 6	32.825	32.508	32.190	31.878	31.669	31.604	31.683	31.866	32.053		INTERSECTION 15
GROUND LEVELS		32.884	32.901	32.697	32.521	32.270	32.248	31.823	31.966	32.041	32.126	32.424	32.453	32.501
VERTICAL CURVES														
HORIZONTAL ALIGNMENT														
SUPER ELEVATION														

ROAD C6


LONGSECTION

HOR SCALE 1:2000
VER SCALE 1:200

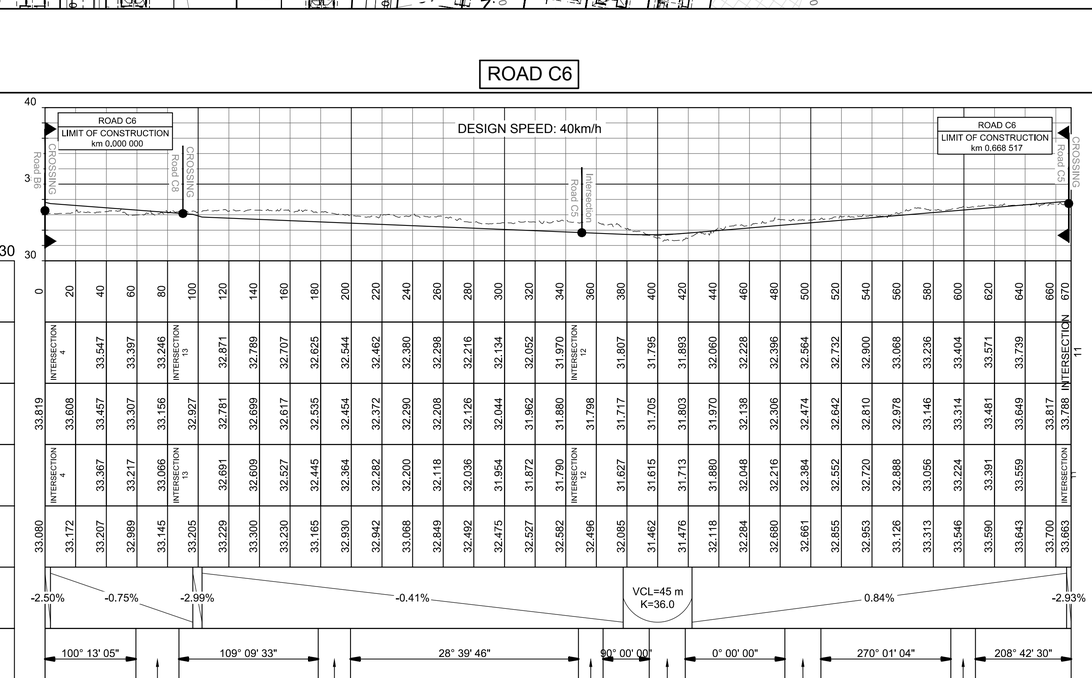

| | | | | | | | | | | | | | |


20. SCHOOL STAFF HOUSING

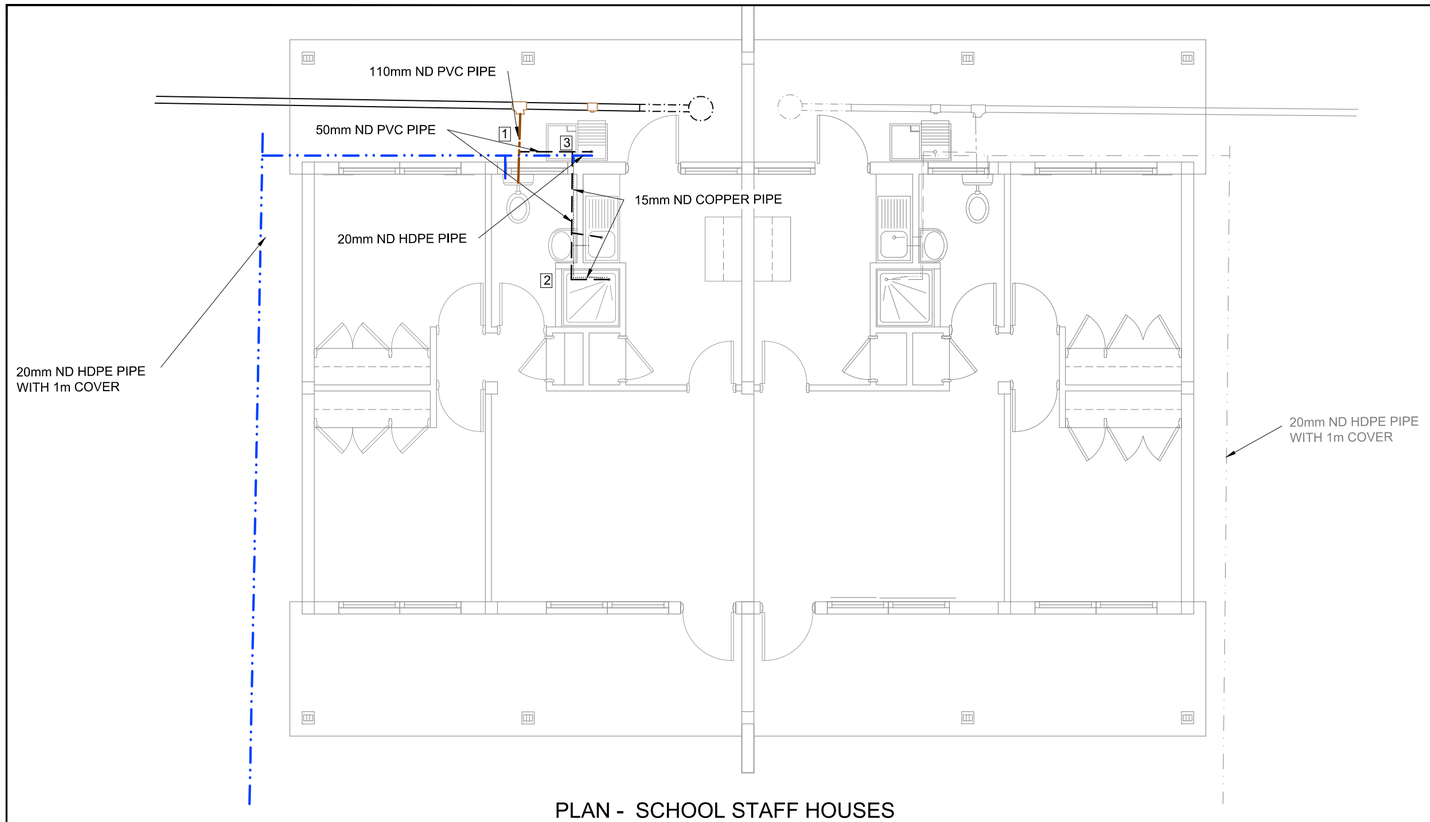

PLAN - SCHOOL STAFF HOUSES

1:50

STAFF HOUSES - SCHOOL INTERNAL DRAINAGE CONNECTIONS			
STAFF HOUSE			
No	DESCRIPTION	UNIT	QUANTITY
1	110x50mm - 87.5° VENTHORN BEND	No.	1
	50mm VENT COWL	No.	1
	110x50mm - SINGLE 87.5° PLAIN REDUCING JUNCTION	No.	1
	110 - 87.5° PLAIN BEND	No.	1
	110 ND PVC PIPE	m	1m
2	SHOWER TRAP	No.	1
	P-TRAP	No.	2
	50mm - 87.5° ACCESS BEND	No.	1
	50mm - DOUBLE 87.5° PLAIN JUNCTION	No.	1
	50mm ND PVC PIPE	m	3m
3	50mm - SINGLE 87.5° PLAIN JUNCTION	No.	1
	50mm - 87.5° ACCESS BEND	No.	1
	50mm ND PVC PIPE	m	1m
	DRAIN GULLEY COMPLETE	No.	1

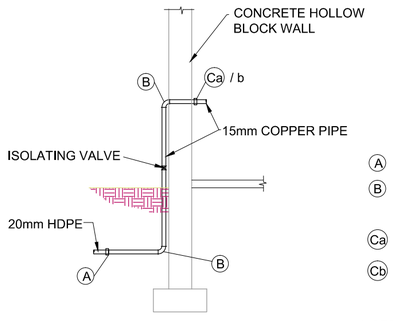

(A) 20mm/15mm HDPE / COPPER ADAPTOR

(B) 90° ELBOW - COPPER

TOILETS:

(Ca) STRAIGHT COUPLER. COPPER TO MALE CONNECTION

(Cb) KITCHEN SINK/ HAND WASH BASIN / SHOWER:
WALL PLATE ELBOW TAP CONNECTOR.COPPER TO FEMALE CONNECTION

NOTE: INTERNAL PIPE TO BE INSTALLED FLUSH AGAINST WALL

TYPICAL WATER SUPPLY DETAIL AT BUILDINGS

NTS

COMMUNITY FACILITIES - COMMUNITY CENTRE WATER SUPPLY			
ADMIN. BUILDING			
No	DESCRIPTION	UNIT	QUANTITY
(A)	20mm/15mm HDPE / COPPER ADAPTOR	No.	2
(B)	90° ELBOW - COPPER	No.	4
(Ca)	TOILETS:		
	STRAIGHT COUPLER. COPPER TO MALE CONN.	No.	1
(Cb)	KITCHEN SINK/ HAND WASH BASIN / SHOWER:		
	WALL PLATE ELBOW TAP CONNECTOR.Cu TO FEM. CONN.	No.	3
	15mm COPPER PIPE	m	5m
	20mm ND HDPE PIPE	m	17m

NOTES

REFERENCE DRAWINGS:

STAFF HOUSES: SCHOOL
C00290-00-WW-DRD-0032-001

LEGEND:

- 110mm ND PVC PIPE
- 15mm ND COPPER PIPE
- 50mm ND PVC PIPE
- 20mm ND HDPE PIPE
- 40mm ND HDPE PIPE

ISSUED FOR CONSTRUCTION

WorleyParsons RSA retains the copyright in all intellectual property, including designs and/or documents prepared in terms of this appointment for the project covered by the appointment. The client may use the designs and/or documents for the sole purpose of their intended use on this project only subject to payment for the design having been received. Use for any other purpose, whether or not the design and/or documents have been paid for constitutes an infringement of copyright, and all rights are reserved.

All dimensions must be verified on site before the works commence. Refer any discrepancies to the Engineer.

Copyright reserved

REVISIONS

NO.	DATE	CHECKED	DONE BY	DESCRIPTION
A	29/10/15		AR	ISSUED FOR INTERNAL REVIEW
B	30/10/15		AR	ISSUED FOR DETAIL DESIGN
C	31/10/15		AR	ISSUED FOR SQUAD CHECK
D	02/11/15		AR	ISSUED FOR CLIENT REVIEW
E	25/11/15		CT	ISSUED FOR CLIENT APPROVAL
0	08/12/15		CT	ISSUED FOR CONSTRUCTION

WorleyParsons
resources & energy

39 MELROSE BOULEVARD, MELROSE ARCH, JOHANNESBURG
P.O. Box 61232, MARSHALLTOWN, 2107
TEL: +27 (0)11 218 3000
FAX: +27(0)11 218 3100
www.worleyparsons.com
WorleyParsons RSA (Pty) Ltd.

	NAME	SIGNATURE	DATE
DRAWN BY:	A. RAJAH		29/10/2015
CHECKED:	L. PADAYACHEE		29/10/2015
DESIGNER:	L. PADAYACHEE		29/10/2015
PR ENG:	L. PADAYACHEE		29/10/2015
PROJECT ENG MANAGER:	L. PADAYACHEE		29/10/2015
LOCAL PR ENG:			
CLIENT:			

CLIENT

Mozambique GAS DEVELOPMENT PROJECT

Anadarko Moçambique Área 1, Lda

PROJECT
AMA 1
RESETTLEMENT
VILLAGE

DRAWING DESCRIPTION
STAFF HOUSES:
SCHOOL
INTERNAL RETICULATIONS


SCALE 1:50
ORIGINAL DWG SIZE A1

DATE NOVEMBER 2015

DRAWING NUMBER C00290-00-PL-DRD-0019-001


REV NO 0

ANADARKO DRAWING NUMBER
EZ-MZ-CI0100-WOR-E05-00124-01

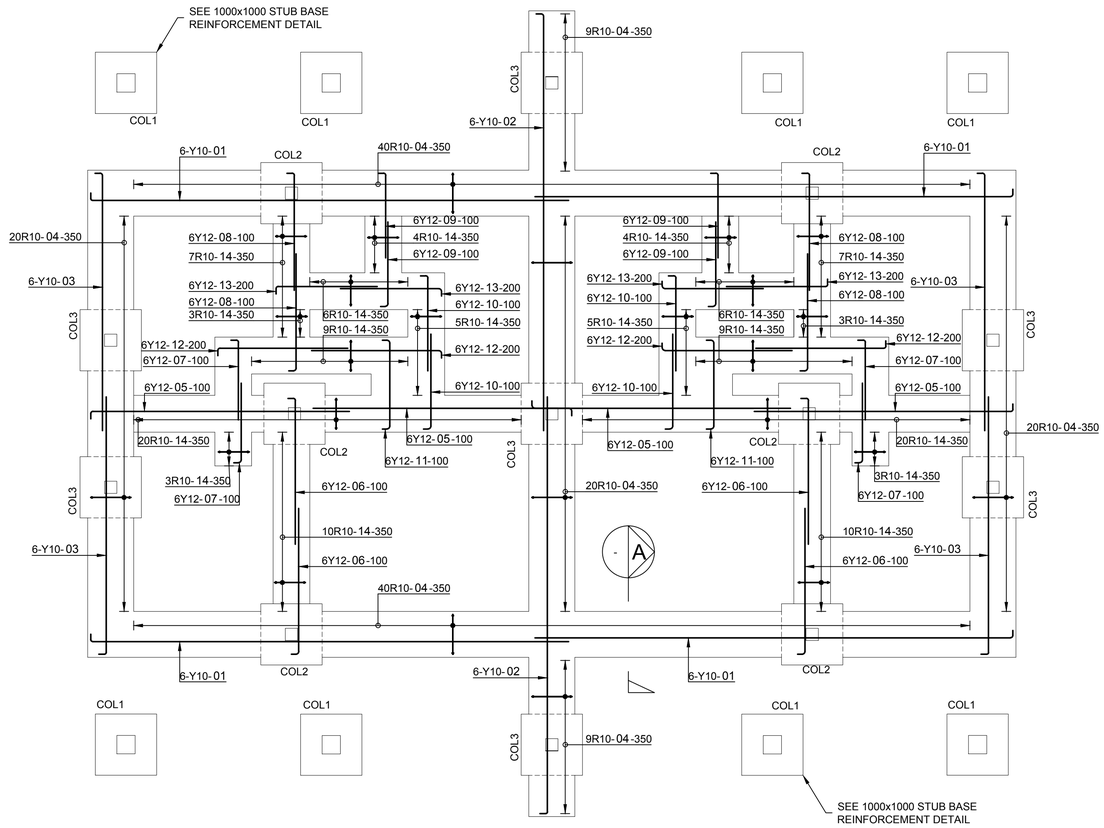


STRIP FOUNDATIONS REINFORCEMENT

SCALE 1 : 50

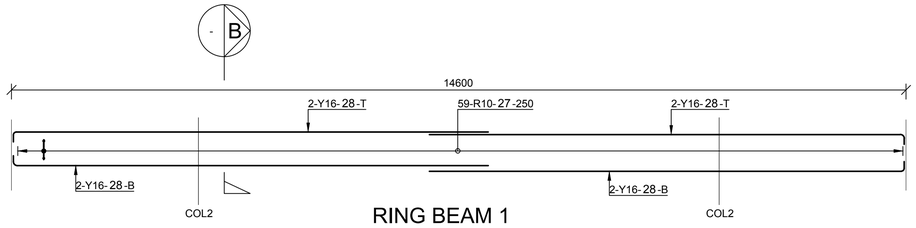


RING BEAM 1 REINFORCEMENT

SCALE 1 : 50

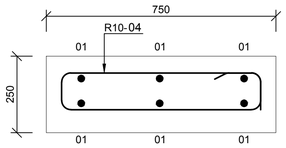


SECTION A

SCALE 1: 10

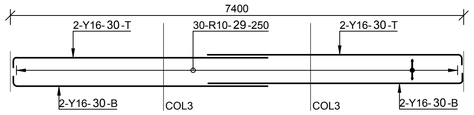


RING BEAM 2 REINFORCEMENT

SCALE 1 : 50

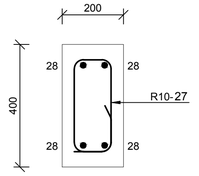


SECTION B

SCALE 1: 10

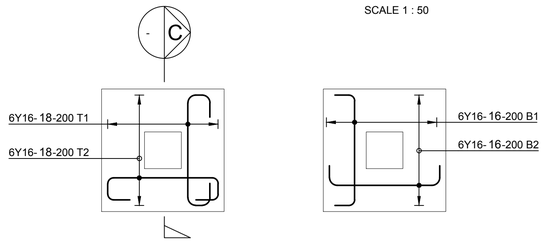


1000x1000 STUB BASE TYPICAL COL1 REINFORCEMENT

SCALE 1 : 25

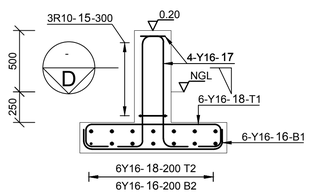


SECTION C

SCALE 1: 25

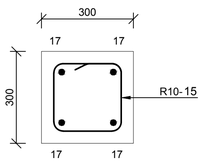


SECTION D

SCALE 1: 10

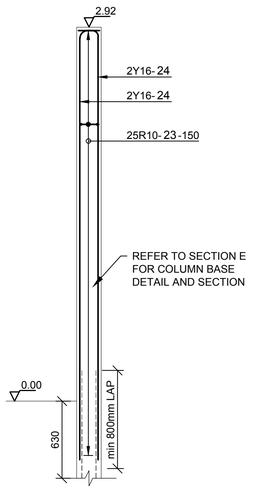


TYPICAL COLUMN 2 REINFORCEMENT

SCALE 1 : 25

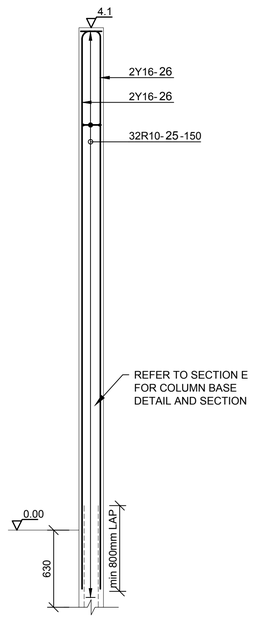


TYPICAL COLUMN 3 REINFORCEMENT

SCALE 1 : 25

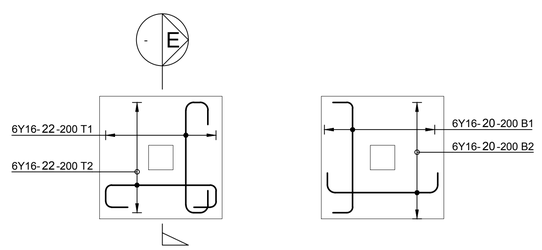


1000x1000 BASE TYPICAL REINFORCEMENT

SCALE 1 : 25

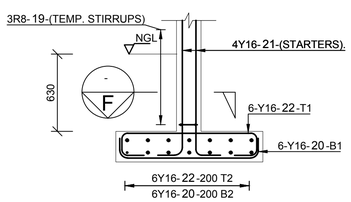

SECTION E

SCALE 1: 25

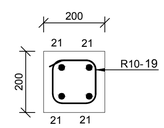

SECTION F

SCALE 1: 10

SCALE FOR REDUCED PLAN
0 10 20 30 40 50
50mm ON ORIGINAL DRAWING

NOTES

REFER TO STRUCTURAL GENERAL NOTES
EA-MZ-CI0000-WOR-B18-00001-01

REFER TO ARCHITECTS DRAWING
EA-MZ-CI0100-WOR-E04-01525-01

REFER TO LAYOUT DRAWING
EA-MZ-CI0100-WOR-E04-00010-01

REFER TO BENDING SCHEDULE 18 & 19
ON DRAWING EA-MZ-CI0100-WOR-E05-00062-01
& DRAWING EA-MZ-CI0100-WOR-E05-00063-01

ISSUED FOR CONSTRUCTION

WorleyParsons RSA retains the copyright in all intellectual property, including designs and/or documents prepared in terms of this appointment for the project covered by the appointment. The client may use the designs and/or documents for the sole purpose of their intended use on this project only subject to payment for the design having been received. Use for any other purpose, whether or not the design and/or documents have been paid for constitutes an infringement of copyright, and all rights are reserved.

All dimensions must be verified on site before the works commence. Refer any discrepancies to the Engineer.

Copyright reserved

REVISIONS

NO.	DATE	CHECKED	DONE BY	DESCRIPTION
A	11/09/15	TS	NR	ISSUED FOR INTERNAL REVIEW
B	14/09/15	TS	NR	ISSUED FOR DETAIL DESIGN
C	14/09/15	TS	NR	ISSUED FOR SQUAD CHECK
D	01/10/15	TS	NR	ISSUED FOR CLIENT REVIEW
E	17/11/15	TS	NR	ISSUED FOR CLIENT APPROVAL
0	03/12/15	TS	NR	ISSUED FOR CONSTRUCTION

WorleyParsons
resources & energy
39 MELROSE BOULEVARD, MELROSE ARCH, JOHANNESBURG
P.O. Box 61232, MARSHALLTOWN, 2107
TEL: +27 (0)11 218 3000
FAX: +27(0)11 218 3100
www.worleyparsons.com
WorleyParsons RSA (Pty) Ltd.

	NAME	SIGNATURE	DATE
DRAWN BY:	N ROBINSON		03/12/15
CHECKED :	T SNYDERS		03/12/15
DESIGNER :	T SNYDERS		03/12/15
PR ENG :	I ROBINSON		03/12/15
PROJECT ENG MANAGER	L PADAYACHEE		03/12/15
LOCAL PR ENG :			
CLIENT:			

CLIENT

MOZAMBIQUE GAS DEVELOPMENT PROJECT

Anadarko Moçambique Área 1, Lda

PROJECT
AMA 1
RESETTLEMENT
VILLAGE

DRAWING DESCRIPTION

SCHOOL STAFF HOUSE REINFORCEMENT LAYOUT

SCALE	DATE
AS SHOWN (ORIGINAL DWG SIZE A1)	DEC 2015

DRAWING NUMBER	REV NO
C00290-00-ST-DAL-0041-001	0

ANADARKO DRAWING NUMBER
EA-MZ-CI0100-WOR-E05-00013-01

limite do talhão proposto
suggested plot boundary 40m

Steel wire fencing Ø2mm with spacing between Ø75 steel security 1830mm high 7 hole posts (600mm below NGL) to architects specs

Cerca em arame de aço Ø2mm com espaçamento entre postes de aço Ø75 1800mm de altura com 7 buracos (660 milímetros abaixo do solo) de acordo com desenhos do arquitecto e eng.

12700

7400

7600


18800

suggested plot boundary 20m
limite do talhão proposto

12600

5000

7300

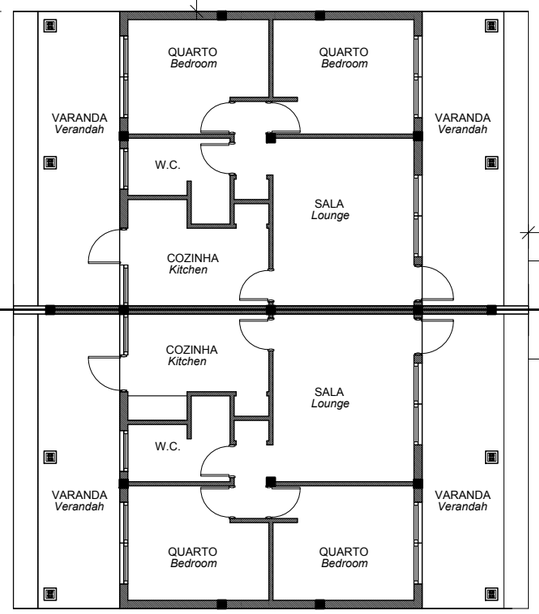

4800

1200

Walkway in "PolyCem polymer" or similar, colour to client

Passeio em "PolyCem polymer" ou semelhante, cor a ser decidida pelo cliente

Steel diamond mesh gate single leaf to architect specs

Portão metalico com rede de acordo com especificações do arquitecto

suggested plot boundary 40m
limite do talhão proposto

suggested plot boundary 40m
limite do talhão proposto

ESTE DESENHO É PARA SER LIDO EM CONJUNTO COM:

THIS DRAWINGS IS TO BE READ IN CONJUCTION WITH:

ARCHITECTURAL
EA-MZ-CI0100-WOR-E04-01526-01
EA-MZ-CI0100-WOR-E05-00197-03
EA-MZ-CI0100-WOR-E05-00050-01

STRUCTURAL
EA-MZ-CI0100-WOR-E04-00010-01
EA-MZ-CI0100-WOR-E05-00013-00

WATER
EA-MZ-CI0100-WOR-E05-00124-01
EA-MZ-CI0100-WOR-E05-01132-01
EA-MZ-CI0100-WOR-E05-01132-02

ELECTRICAL
EA-MZ-CI0100-WOR-E02-00106-01

ISSUED FOR CONSTRUCTION

WorleyParsons RSA retains the copyright in all intellectual property, including designs and/or documents prepared in terms of this appointment for the project covered by the appointment. The client may use the designs and/or documents for the sole purpose of their intended use on this project only subject to payment for the design having been received. Use for any other purpose, whether or not the design and/or documents have been paid for constitutes an infringement of copyright, and all rights are reserved.

All dimensions must be verified on site before the works commence. Refer any discrepancies to the Engineer.

Copyright reserved

REVISIONS

NO.	DATE	CHK	DONE BY	DESCRIPTION
A	22/09/15	MM	CP	ISSUED INTERNAL REVIEW
B	22/09/15	MM	CP	ISSUED FOR DETAIL DESIGN
C	22/09/15	MM	CP	ISSUED FOR SQUAD CHECK
D	01/10/15	MM	CP	ISSUED FOR CLIENT REVIEW
E	13/11/15	MM	CP	ISSUED CLIENT APPROVAL
0	25/11/15	MM	CP	ISSUED FOR CONSTRUCTION

WorleyParsons
resources & energy
39 MELROSE BOULEVARD, MELROSE ARCH, JOHANNESBURG
P.O. Box 61232, MARSHALLTOWN, 2107
TEL: +27 (0)11 218 3000
FAX: +27(0)11 218 3100
www.worleyparsons.com
WorleyParsons RSA (Pty) Ltd.

MESCH arquitectos

CLIENT

MOZAMBIQUE GAS DEVELOPMENT PROJECT

Anadarko Moçambique Área 1, Lda

PROJECT
AMA 1
RESETTLEMENT
VILLAGE


DRAWING DESCRIPTION
CASA DOS PROFESSORES-
PLANTA GERAL

SCHOOL TEACHER´S HOUSE-
SITE PLAN


SCALE	DATE
A3@ 1:150	NOV 2015

DRAWING NUMBER:	REV Nº
C00290-00-AR-DLP-0161-001	0


ANADARKO DRAWING NUMBER:
EA-MZ-CI0100-WOR-E04-01526-01

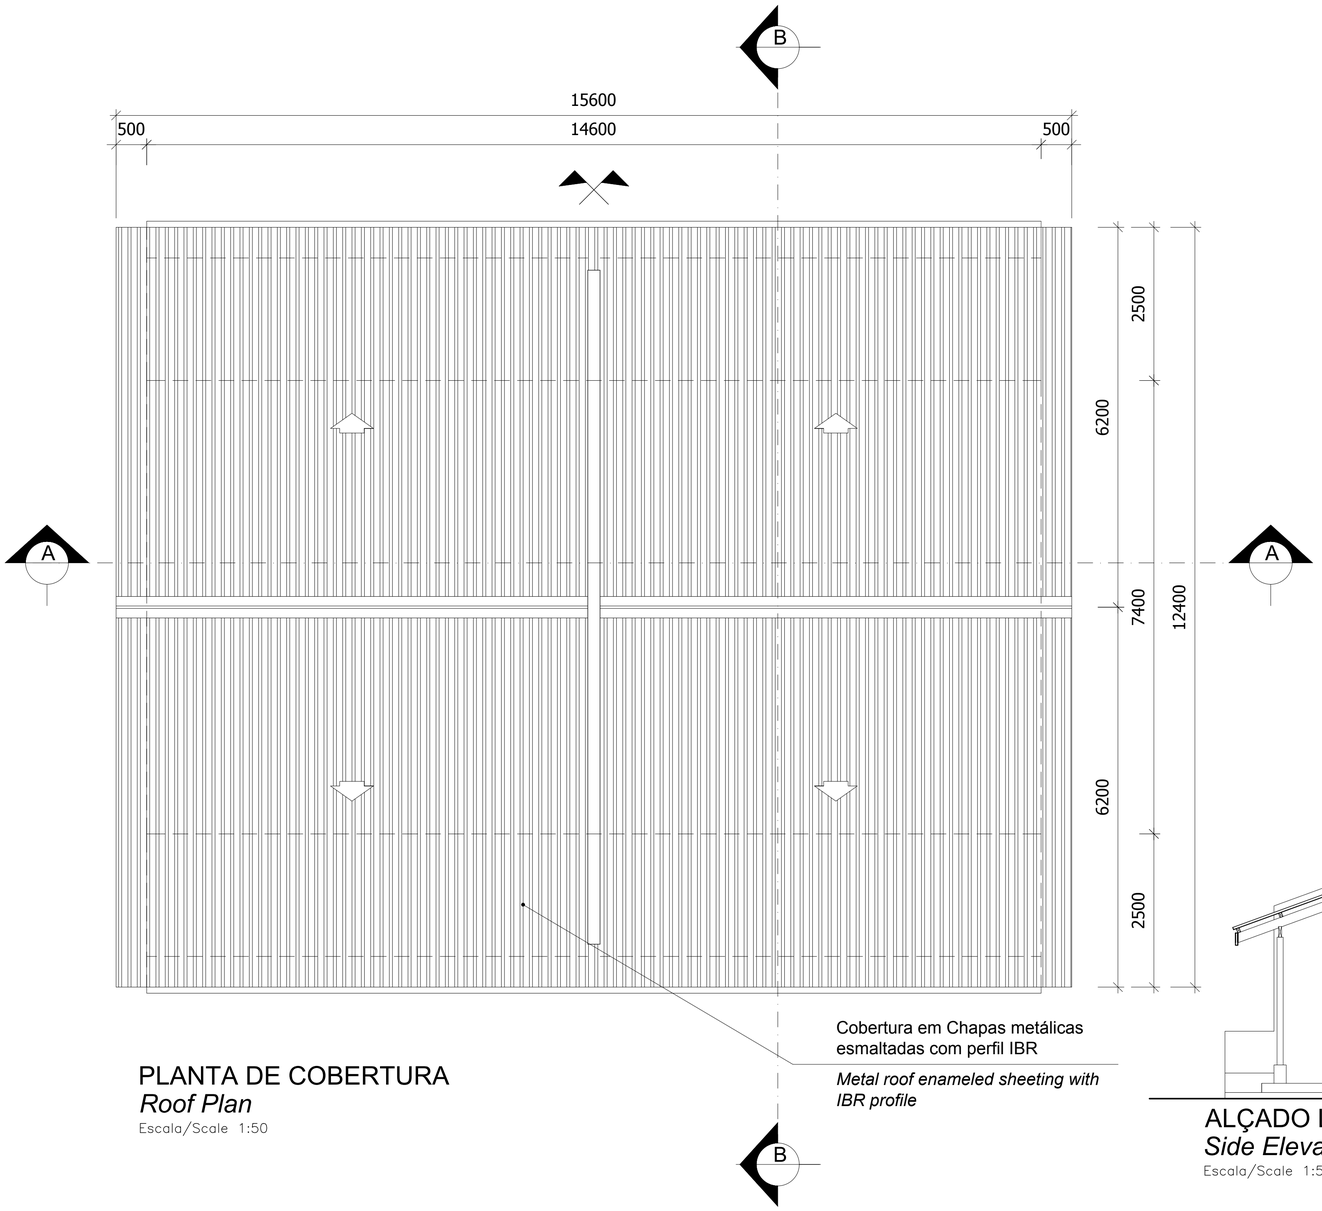


PLANTA DE COBERTURA
Roof Plan
Escala/Scale 1:50

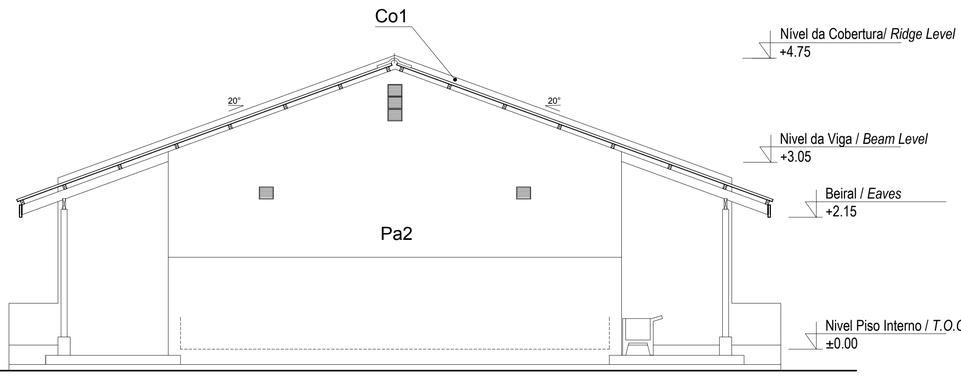


ALÇADO LATERAL
Side Elevation
Escala/Scale 1:50

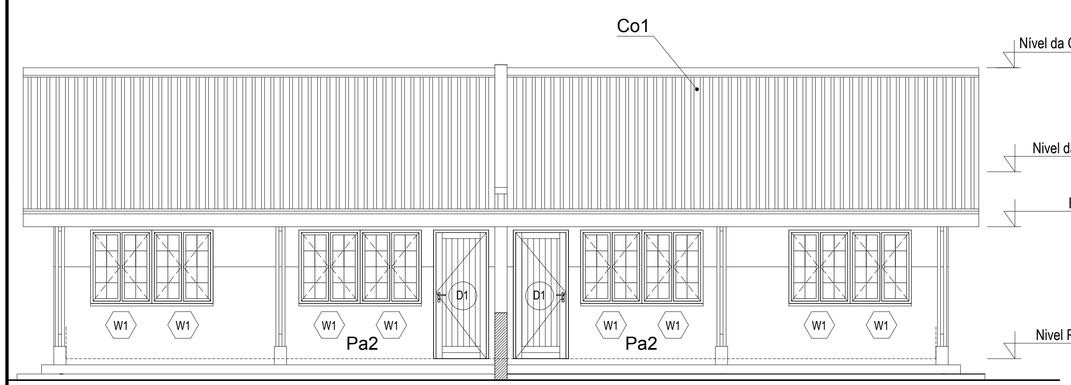

ALÇADO FRONTAL
Front Elevation
Escala/Scale 1:50

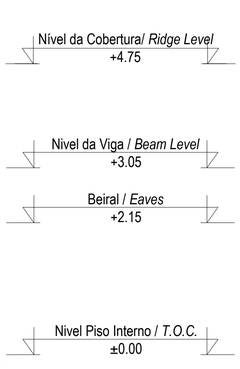

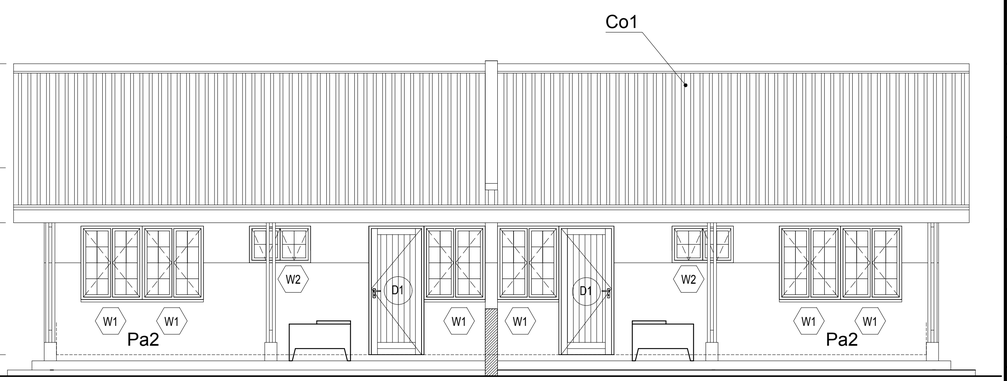

ALÇADO POSTERIOR
BackElevation
Escala/Scale 1:50

SCALE FOR REDUCED PLAN
0 10 20 30 40 50
50mm ON ORIGINAL DRAWING

NOTES

ESTE DESENHO É PARA SER LIDO EM CONJUNTO COM:

THIS DRAWINGS IS TO BE READ IN CONJUCTION WITH:

ARCHITECTURAL
EA-MZ-CI0100-WOR-E04-01525-01
EA-MZ-CI0100-WOR-E04-01526-01
EA-MZ-CI0100-WOR-E04-00613-01
EA-MZ-CI0100-WOR-E05-00197-01
EA-MZ-CI0100-WOR-E05-00197-02
EA-MZ-CI0100-WOR-E05-00197-03
EA-MZ-CI0100-WOR-E05-00050-01

STRUCTURAL
EA-MZ-CI0100-WOR-E04-00010-01
EA-MZ-CI0100-WOR-E05-00013-00

WATER
EA-MZ-CI0100-WOR-E05-00124-01
EA-MZ-CI0100-WOR-E05-01132-01
EA-MZ-CI0100-WOR-E05-01132-02

ELECTRICAL
EA-MZ-CI0100-WOR-E02-00106-01

ISSUED FOR CONSTRUCTION

WorleyParsons RSA retains the copyright in all intellectual property, including designs and/or documents prepared in terms of this appointment for the project covered by the appointment. The client may use the designs and/or documents for the sole purpose of their intended use on this project only subject to payment for the design having been received. Use for any other purpose, whether or not the design and/or documents have been paid for constitutes an infringement of copyright, and all rights are reserved.

All dimensions must be verified on site before the works commence. Refer any discrepancies to the Engineer.

Copyright reserved

REVISIONS

NO.	DATE	CHECKED	DONE BY	DESCRIPTION
A	22/09/15	MM	AP	ISSUED FOR INTERNAL REVIEW
B	22/09/15	MM	AP	ISSUED FOR DETAIL DESIGN
C	22/09/15	MM	AP	ISSUED FOR SQUAD CHECK
D	01/10/15	MM	AP	ISSUED FOR CLIENT REVIEW
E	13/11/15	MM	AP	ISSUED CLIENT APPROVAL
0	25/11/15	MM	AP	ISSUED FOR CONSTRUCTION

WorleyParsons
resources & energy
39 MELROSE BOULEVARD, MELROSE ARCH, JOHANNESBURG
P.O. Box 61232, MARSHALLTOWN, 2107
TEL: +27 (0)11 218 3000
FAX: +27(0)11 218 3100
www.worleyparsons.com
WorleyParsons RSA (Pty) Ltd.

Y:\Logo MESCH ARQUITECTOS.jpg

	NAME	SIGNATURE	DATE
DRAWN BY:	AP		
CHECKED :	MM		
DESIGNER :	AP		
PR ENG :			
PROJECT ENG MANAGER	L PADAYACHEE		
LOCAL PR ENG :			
CLIENT:			

CLIENT

MOZAMBIQUE GAS DEVELOPMENT PROJECT

Anadarko Moçambique Área 1, Lda

PROJECT
AMA 1 RESETTLEMENT VILLAGE

DRAWING DESCRIPTION


LAYOUT DA CASA DOS PROFESSORES FOLHA 2 DE 2

SCHOOL TEACHERS HOUSE - LAYOUT SHEET 2 OF 2

SCALE	DATE
AS SHOWN (ORIGINAL DWG SIZE A1)	NOVEMBER 2015

DRAWING NUMBER	REV NO
C00290-00-AR-DAL-0089-002	0

ANADARKO DRAWING NUMBER
EA-MZ-CI0100-WOR-E04-01525-02

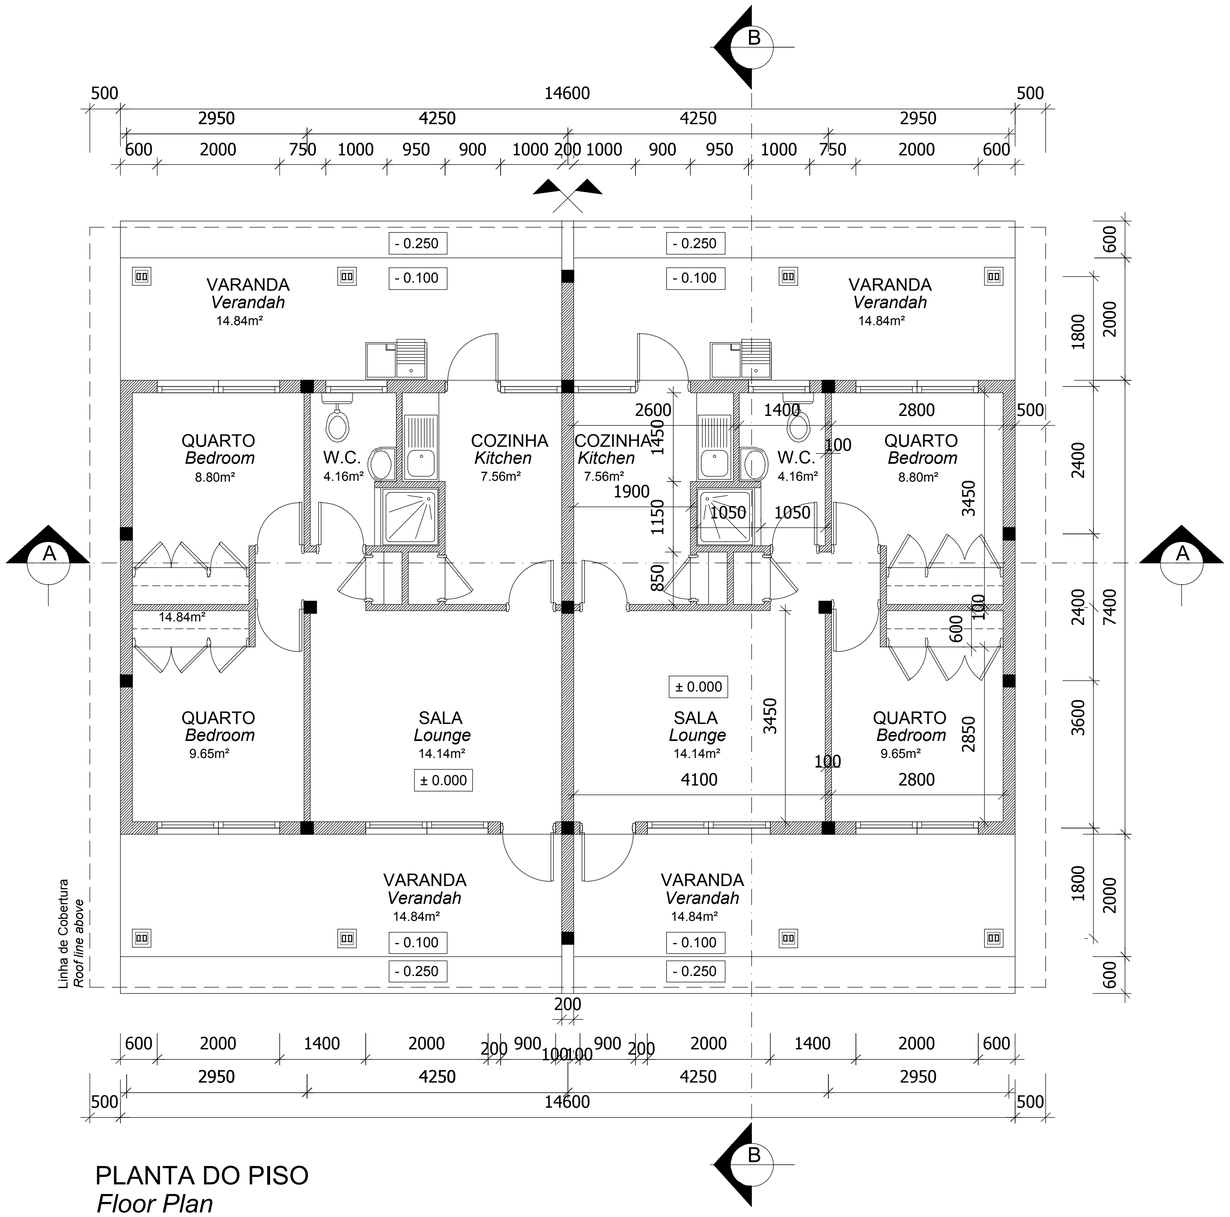

PLANTA DO PISO
Floor Plan
Escala/Scale 1:50

Legenda
Key

1_Laje de pavimento em betão
Concrete slab

2_Acabamento do pavimento em cimento queimado
Concrete floor to have power float finish

3_Rodapé em betonilha lisa, pintada a tinta esmalte com h=100mm
Painted concrete skirting

4_Alvenaria em blocos vazados com espessura de 200mm
Walls in hollow block 200mm wide

5_Alvenaria em blocos vazados com espessura de 100mm
Walls in hollow block 100mm wide

6_Parede com reboco liso, pintada a tinta plástica
Wall with plain plaster and PVA painted

7_Viga de coroamento em betão armado
Concrete ring beam

8_Blocos ventiladores com rede mosquiteira sintectica
Vent blocks with mosquito net

9_Cobertura em chapas metálicas esmaltadas com perfil IBR com isolamento Sisolation 405
Enameled metalic roof sheeting with IBR profile on graded SA pine battens with sisalation 405 roof underlay fixed to prefabricated roof trusses

10_Cumeeira em chapa esmaltada
Enameled sheet ridge cap

11_Tecto falso em placas de gesso cartonado pintado a tinta plástica sob estrutura de madeira
Ceiling in Gypsum board PVA painted under wooden structure


12_Tecto falso NUTEC em fibra de cimento
Fiber cement NUTEC soffit board

13_Lintel em betão armado
Concrete lintel

14_Pilar em madeira tratada
Treated timber column

15_Base do pilar em betão, pitado a tinta plástica
Concrete column base, painted with washable PVA paint

16_Laje de pavimento da varanda
Concrete verandah slab

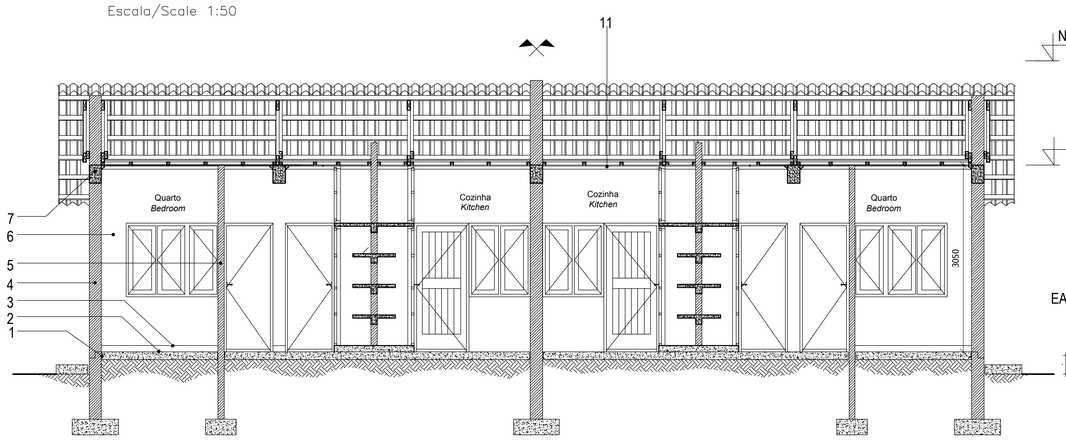

Corte A-A
Section A-A
Escala/Scale 1:50


Nível da Cobertura/ *Ridge Level*
+4.75

Nivel da Viga / *Beam Level*
+3.05

Pormenor/*detail*:
Desenho/*drawing*
EA-MZ-CI0100-WOR-E05-00049-01

Piso interno deve estar 300mm do piso terreo
F.F.L. must be min. 300mm above n.g.l.

Para pormenor da cobertura consultar desenhos do especialista
For roof details refer to manufacturer´s drawings

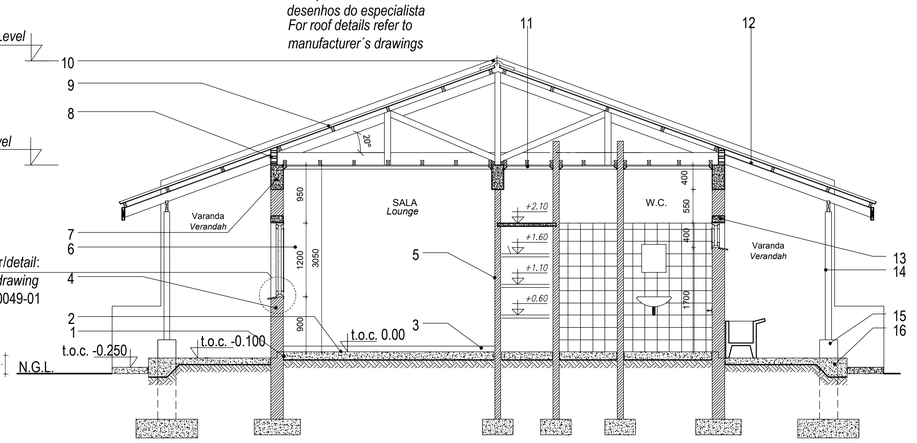

Corte B-B
Section B-B
Escala/Scale 1:50

SCALE FOR REDUCED PLAN
0 10 20 30 40 50
50mm ON ORIGINAL DRAWING

NOTES

ESTE DESENHO É PARA SER LIDO EM CONJUNTO COM:

THIS DRAWINGS IS TO BE READ IN CONJUCTION WITH:

ARCHITECTURAL
EA-MZ-CI0100-WOR-E04-01525-01
EA-MZ-CI0100-WOR-E04-01526-01
EA-MZ-CI0100-WOR-E04-00613-01
EA-MZ-CI0100-WOR-E05-00197-01
EA-MZ-CI0100-WOR-E05-00197-02
EA-MZ-CI0100-WOR-E05-00197-03
EA-MZ-CI0100-WOR-E05-00050-01

STRUCTURAL
EA-MZ-CI0100-WOR-E04-00010-01
EA-MZ-CI0100-WOR-E05-00013-00

WATER
EA-MZ-CI0100-WOR-E05-00124-01
EA-MZ-CI0100-WOR-E05-01132-01
EA-MZ-CI0100-WOR-E05-01132-02

ELECTRICAL
EA-MZ-CI0100-WOR-E02-00106-01

ISSUED FOR CONSTRUCTION

WorleyParsons RSA retains the copyright in all intellectual property, including designs and/or documents prepared in terms of this appointment for the project covered by the appointment. The client may use the designs and/or documents for the sole purpose of their intended use on this project only subject to payment for the design having been received. Use for any other purpose, whether or not the design and/or documents have been paid for constitutes an infringement of copyright, and all rights are reserved.

All dimensions must be verified on site before the works commence. Refer any discrepancies to the Engineer.

Copyright reserved

REVISIONS

NO.	DATE	CHECKED	DONE BY	DESCRIPTION
A	22/09/15	MM	AP	ISSUED FOR INTERNAL REVIEW
B	22/09/15	MM	AP	ISSUED FOR DETAIL DESIGN
C	22/09/15	MM	AP	ISSUED FOR SQUAD CHECK
D	01/10/15	MM	AP	ISSUED FOR CLIENT REVIEW
E	13/11/15	MM	AP	ISSUED CLIENT APPROVAL
0	25/11/15	MM	AP	ISSUED FOR CONSTRUCTION

WorleyParsons
resources & energy
39 MELROSE BOULEVARD, MELROSE ARCH, JOHANNESBURG
P.O. Box 61232, MARSHALLTOWN, 2107
TEL: +27 (0)11 218 3000
FAX: +27(0)11 218 3100
www.worleyparsons.com
WorleyParsons RSA (Pty) Ltd.

Y:\Logo MESCH ARQUITECTOS.jpg

	NAME	SIGNATURE	DATE
DRAWN BY:	AP		
CHECKED :	MM		
DESIGNER :	AP		
PR ENG :			
PROJECT ENG MANAGER	L PADAYACHEE		
LOCAL PR ENG :			
CLIENT:			

CLIENT

MOZAMBIQUE GAS DEVELOPMENT PROJECT

Anadarko Moçambique Área 1, Lda

PROJECT
AMA 1
RESETTLEMENT
VILLAGE

DRAWING DESCRIPTION


LAYOUT DA CASA DOS PROFESSORES FOLHA 1 DE 2

SCHOOL TEACHERS HOUSE - LAYOUT SHEET 1 OF 2

SCALE	DATE
AS SHOWN (ORIGINAL DWG SIZE A1)	NOVEMBER 2015

DRAWING NUMBER	REV NO
C00290-00-AR-DAL-0089-001	0

ANADARKO DRAWING NUMBER
EA-MZ-CI0100-WOR-E04-01525-01

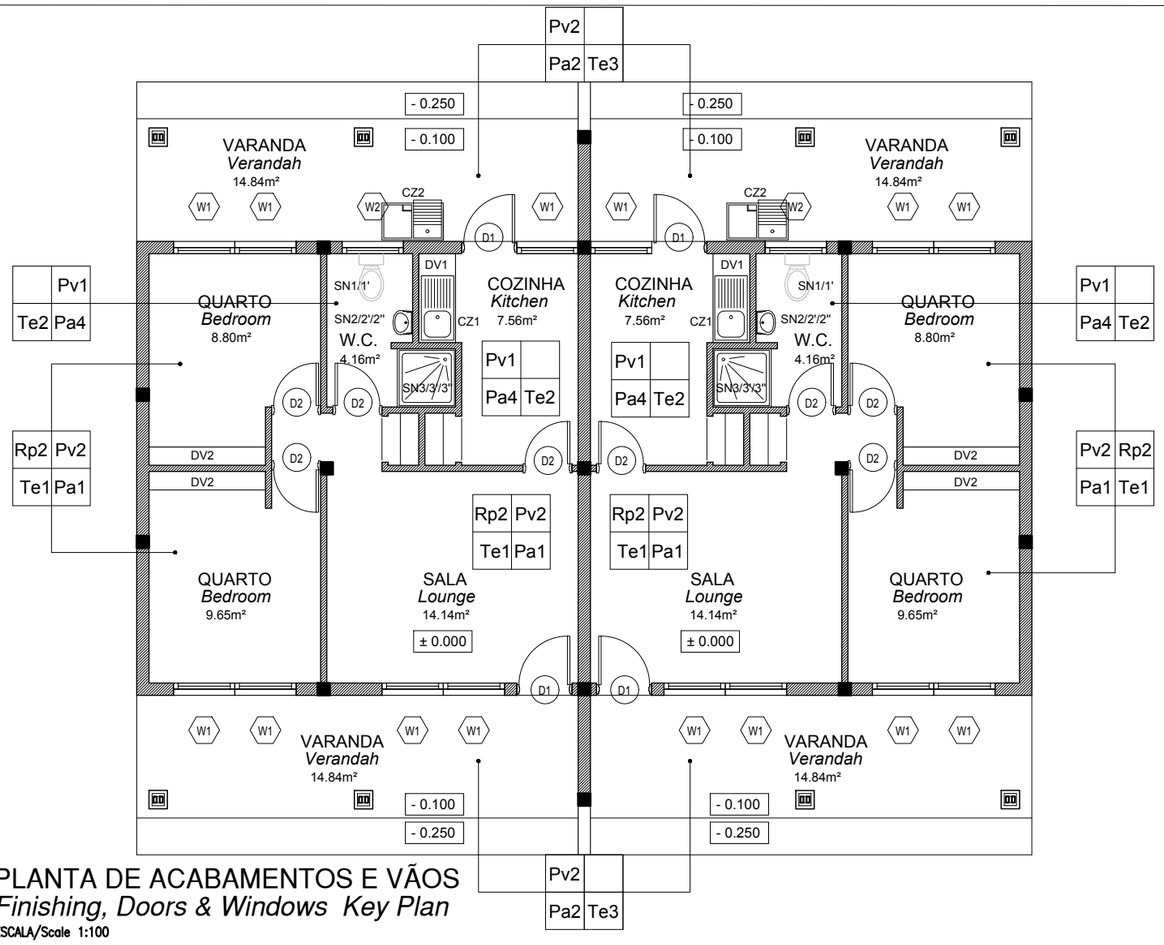

PLANTA DE ACABAMENTOS E VÃOS
Finishing, Doors & Windows Key Plan
ESCALA/Scale 1:100

ESTE DESENHO É PARA SER LIDO EM CONJUNTO COM:

THIS DRAWINGS IS TO BE READ IN CONJUCTION WITH:

ARCHITECTURAL
EA-MZ-CI0100-WOR-E04-01525-01
EA-MZ-CI0100-WOR-E05-00197-01
EA-MZ-CI0100-WOR-E05-00197-02

STRUCTURAL
EA-MZ-CI0100-WOR-E04-00010-01
EA-MZ-CI0100-WOR-E05-00013-00

WATER
EA-MZ-CI0100-WOR-E05-00124-01
EA-MZ-CI0100-WOR-E05-01132-01
EA-MZ-CI0100-WOR-E05-01132-02

ELECTRICAL
EA-MZ-CI0100-WOR-E02-00106-01

ACABAMENTOS / *Finishings*

PAVIMENTOS / *Pavements*

Pv1 -Mosaíco cerâmico ou Tijoleira classe IV
Ceramic tiles class IV
Pv2 -Acabamento do pavimento em cimento queimado
Concrete floor to have power float finish

TECTOS / *Ceilings*

Te1 - Tecto falso em placas de gesso cartonado pintadas a tinta plastica
Ceiling in gypsum board, PVA painted.
Te2 - Tecto falso em placas de gesso cartonado, resistentes a humidade.
Ceiling in moisture resistent gypsum boad, PVA Painted
Te3 - Tecto falso em placas NUTEC
Ceiling in NUTEC boards

RODAPÉS / *Skirtings*

Rp2 - Betonilha lisa pintada a tinta esmalte, com h=10cm
Plain granolithic enamel paint, with h=10cm

COBERTURA / *Roofs*

Co1 -Chapas metálicas esmaltadas com perfil IBR
Metallic enameled sheets with IBR profile

PAREDES / *Walls*

Pa1 - Pintura com tinta plástica de cor, sobre reboco liso
Colour PVA paint on plain plaster
Pa2 - Pintura com tinta esmalte de cor até 1.50m de altura (lambril) e tinta plástica sobre reboco liso até o tecto
Colour enamel paint until 1.50m height wainscoting PVA paint on plain plaster to ceiling height
Pa4 - Azulejos brancos 20x20cm h=2.10m
20x20cm white tiles h=2.10m

COZINHAS/*Kitchens*

CZ1 - Lava loiça de embutir em aço inox com 1.00x0.457m
Drop-in sink in stainless steel with 1.00x0.457m
CZ2 - Tanque de lavar a roupa em betão com duas basias por "Vanstone" ou similar
Concrete Wash basin with outlet & 2 pedestals by "Vanstone" or similar

SANITÁRIOS/*Sanitary*

SN1 - Conjunto de sanita em porcelana, modelo "H441 Branca" da "Construa" ou similar
Toilet in porcelain, model "H441 White" from "Construa" or similar
SN1` - Porta rolos em porcelana
Toilet rolls holder in porcelain
SN2 - Lavatório e pedestal modelo "C356 Branco" em porcelana da "Construa" ou similar
Handwash basin and pedestal in porcela in model "C356 White" from "Construa" or similar
SN2` - Toalheiro médio métalico cromado
Mediumn chromated metallic towel rack
SN2`` - Espelho com 40x40 cm.
Mirror with 40x40 cm.
SN3 - Base de duche em chapa acrílica reforçada
Shower tray in reinforced acrylic sheet
SN3` - Saboneteira média em porcelana
Medium porcelain soap dish
SN3`` - Tubo para cortina metálica com acessórios de fixação.
Tube for metallic curtain with fixation accessories.

DIVERSOS / *Other*

Dv1 - Azulejo 20x20cm nas bancadas e prateleiras de betão
20x20cm tiles in benches and concrete shelves
Dv2 - Tubo para cortina em aluminio oval 36mm com acessórios de fixação em PVC
Coat rail 36mm oval ribbed aluminium extursion, white moulded PVC

PINTURA / *Painting*

- Para especificações da pintura consultar documento em anexo.
- For all painting specifications refer to document in annex.
EA-MZ-CI0000-WOR-E04-00031-01

ISSUED FOR CONSTRUCTION

WorleyParsons RSA retains the copyright in all intellectual property, including designs and/or documents prepared in terms of this appointment for the project covered by the appointment. The client may use the designs and/or documents for the sole purpose of their intended use on this project only subject to payment for the design having been received. Use for any other purpose, whether or not the design and/or documents have been paid for constitutes an infringement of copyright, and all rights are reserved.

All dimensions must be verified on site before the works commence. Refer any discrepancies to the Engineer.

Copyright reserved

REVISIONS

NO.	DATE	CHK	DONE BY	DESCRIPTION
A	22/09/15	MM	CP	ISSUED INTERNAL REVIEW
B	22/09/15	MM	CP	ISSUED FOR DETAIL DESIGN
C	22/09/15	MM	CP	ISSUED FOR SQUAD CHECK
D	01/10/15	MM	CP	ISSUED FOR CLIENT REVIEW
E	13/11/15	MM	CP	ISSUED CLIENT APPROVAL
0	25/11/15	MM	CP	ISSUED FOR CONSTRUCTION

WorleyParsons
resources & energy
39 MELROSE BOULEVARD, MELROSE ARCH, JOHANNESBURG
P.O. Box 61232, MARSHALLTOWN, 2107
TEL: +27 (0)11 218 3000
FAX: +27(0)11 218 3100
www.worleyparsons.com
WorleyParsons RSA (Pty) Ltd.

MESCH arquitectos

CLIENT

MOZAMBIQUE GAS DEVELOPMENT PROJECT

Anadarko Moçambique Área 1, Lda


PROJECT
AMA 1
RESETTLEMENT
VILLAGE

DRAWING DESCRIPTION
CASA PARA PROFESSORES - PLANTA ACABAMENTOS E VÃOS
SCHOOL TEACHERS HOUSE - FINISHING & WINDOW/DOOR KEY PLAN

SCALE	DATE
A3@ 1:100	NOV 2015

DRAWING NUMBER:	REV Nº
C00290-00-AR-DRD-0139-001	0

ANADARKO DRAWING NUMBER:
EA-MZ-CI0100-WOR-E04-00613-01

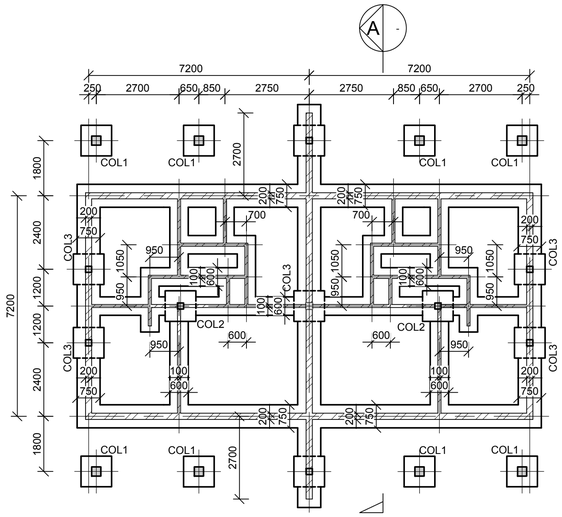


FOUNDATION LAYOUT

SCALE: 1:100

LEGEND : COLUMNS & BASES


COL 1	300x300mm COL, 1000x1000x300mm BASE TO LEVEL T.O.C. = 0.20m
COL 2	200x200mm COL, 1000x1000x300mm BASE TO LEVEL T.O.C. = 2.92m
COL 3	200x200mm COL, 1000x1000x300mm BASE TO LEVEL T.O.C. = 4.10m

NOTE:
ALL COLUMNS ARE CENTERED ON BASES, UNLESS INDICATED OTHERWISE

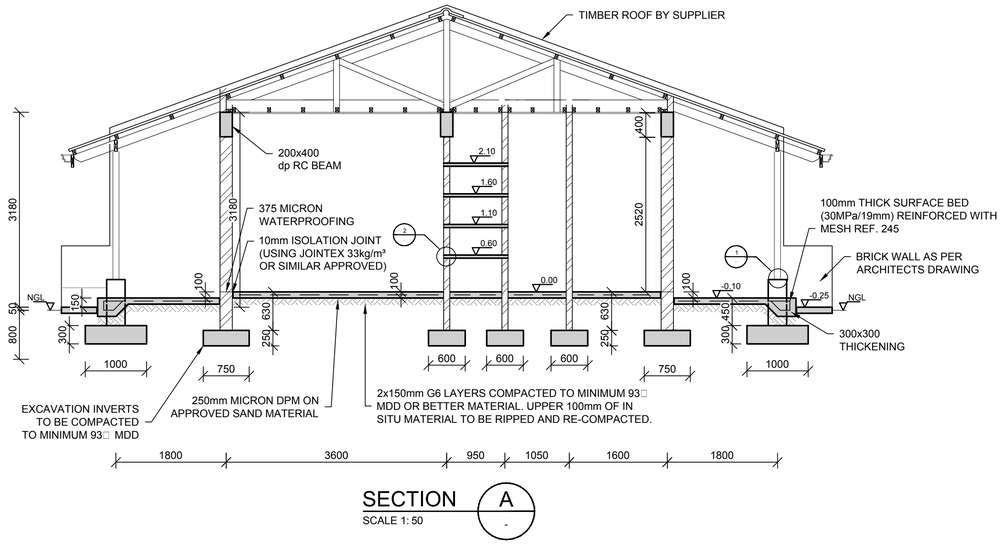


SECTION A

SCALE 1: 50

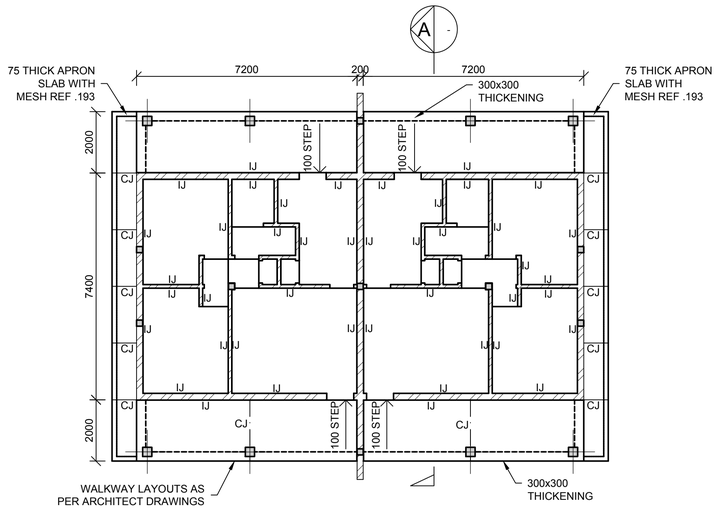


SURFACE BED LAYOUT

SCALE: 1:100

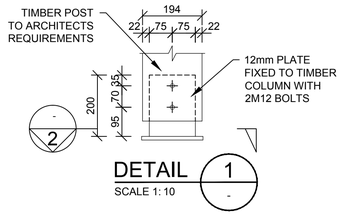


DETAIL 1

SCALE 1: 10

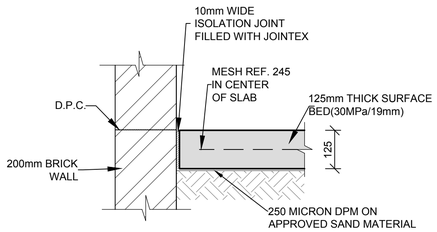


ISOLATION JOINT (I.J.)

SCALE 1:10

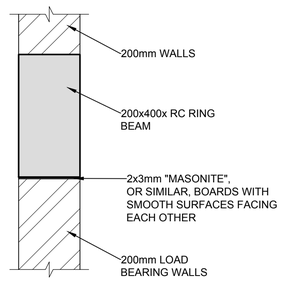


TYPICAL BEAM/WALL CONNECTION

SCALE 1:10

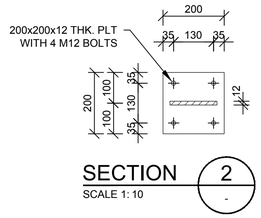


SECTION 2

SCALE 1: 10

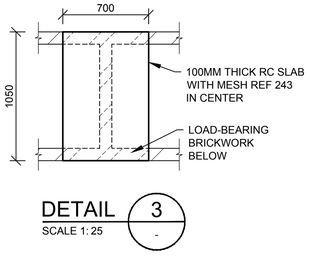


DETAIL 3

SCALE 1: 25

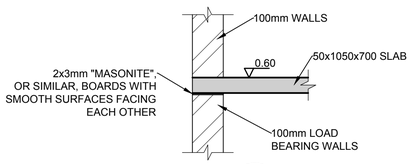


DETAIL 2

SCALE 1: 10

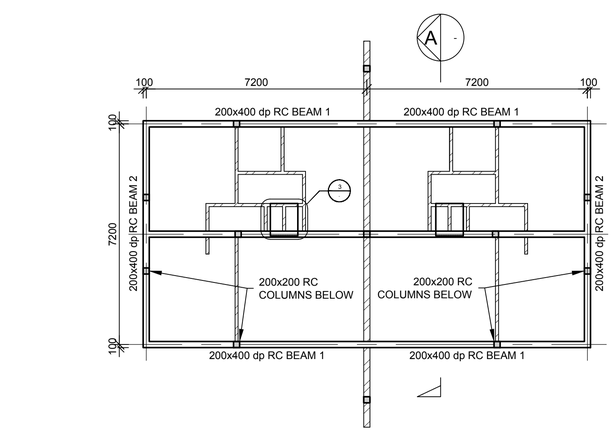


RING BEAM LAYOUT

SCALE: 1:100

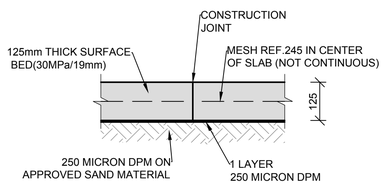

TYPICAL CONSTRUCTION JOINT (C.J.)

SCALE 1:10

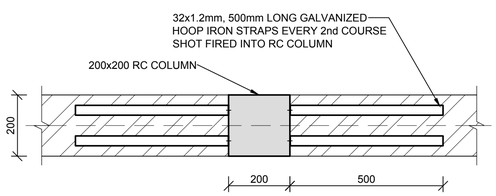

TYPICAL HOOP IRON JOINT

SCALE 1:10

SCALE FOR REDUCED PLAN
0 10 20 30 40 50
50mm ON ORIGINAL DRAWING

NOTES

REFER TO STRUCTURAL GENERAL NOTES DRAWING
EA-MZ-CI0000-WOR-B18-00001-01

REFER TO ARCHITECTS DRAWING
EA-MZ-CI0100-WOR-E04-01525-01

REFER TO REINFORCEMENT DRAWING
EA-MZ-CI0100-WOR-E05-00013-01

ISSUED FOR CONSTRUCTION

WorleyParsons RSA retains the copyright in all intellectual property, including designs and/or documents prepared in terms of this appointment for the project covered by the appointment. The client may use the designs and/or documents for the sole purpose of their intended use on this project only subject to payment for the design having been received. Use for any other purpose, whether or not the design and/or documents have been paid for constitutes an infringement of copyright, and all rights are reserved.

All dimensions must be verified on site before the works commence. Refer any discrepancies to the Engineer.

Copyright reserved

REVISIONS

NO.	DATE	CHECKED	DONE BY	DESCRIPTION
A	04/08/15	TS	NR	ISSUED FOR INTERNAL REVIEW
B	11/08/15	TS	NR	ISSUED FOR DETAIL DESIGN
C	12/08/15	TS	NR	ISSUED FOR SQUAD CHECK
C1	04/09/15	TS	NR	RE-ISSUED FOR SQUAD CHECK
D	01/10/15	TS	NR	ISSUED FOR CLIENT REVIEW
E	17/11/15	TS	NR	ISSUED FOR CLIENT APPROVAL
0	03/12/15	TS	NR	ISSUED FOR CONSTRUCTION

WorleyParsons
resources & energy
39 MELROSE BOULEVARD, MELROSE ARCH, JOHANNESBURG
P.O. Box 61232, MARSHALLTOWN, 2107
TEL: +27 (0)11 218 3000
FAX: +27(0)11 218 3100
www.worleyparsons.com
WorleyParsons RSA (Pty) Ltd.

	NAME	SIGNATURE	DATE
DRAWN BY:	N ROBINSON		03/12/15
CHECKED :	T SNYDERS		03/12/15
DESIGNER :	T SNYDERS		03/12/15
PR ENG :	I ROBINSON		03/12/15
PROJECT ENG MANAGER	L PADAYACHEE		03/12/15
LOCAL PR ENG :			
CLIENT:			

CLIENT

MOZAMBIQUE GAS DEVELOPMENT PROJECT

Anadarko Moçambique Área 1, Lda

PROJECT
AMA 1
RESETTLEMENT
VILLAGE


DRAWING DESCRIPTION

SCHOOL STAFF
HOUSE LAYOUT

SCALE	DATE
AS SHOWN ORIGINAL DWG SIZE A1	DEC 2015


DRAWING NUMBER	REV NO
C00290-00-ST-DAL-0040-001	0

ANADARKO DRAWING NUMBER
EA-MZ-CI0100-WOR-E04-00010-01

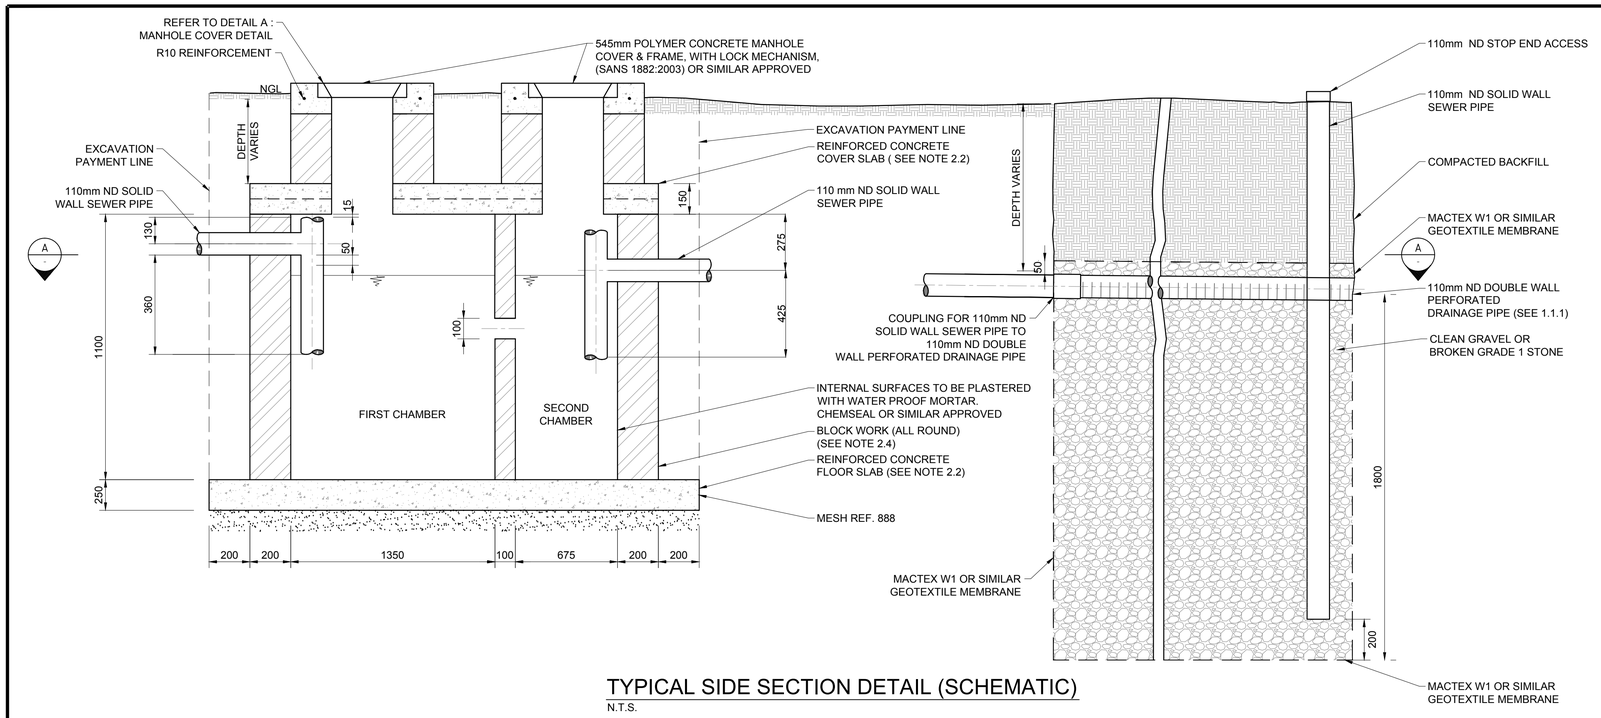


TYPICAL SIDE SECTION DETAIL (SCHEMATIC)

N.T.S.

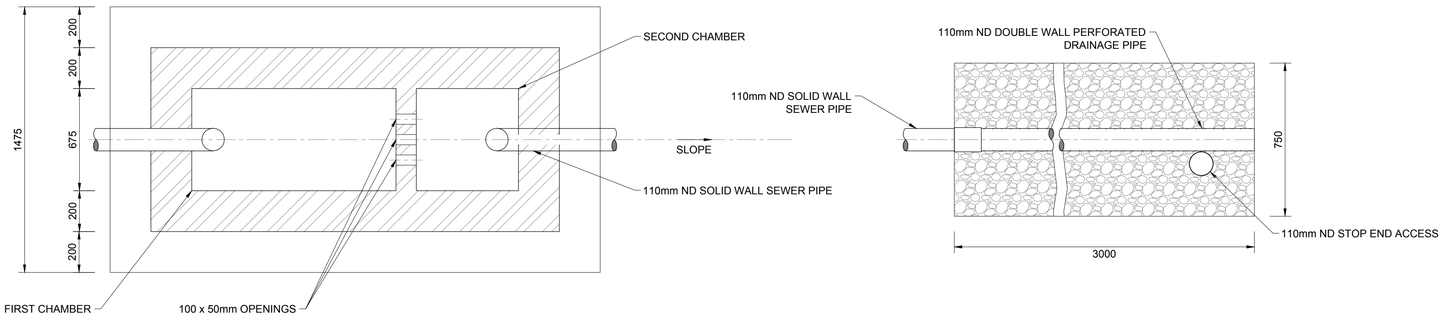


SECTION A


N.T.S

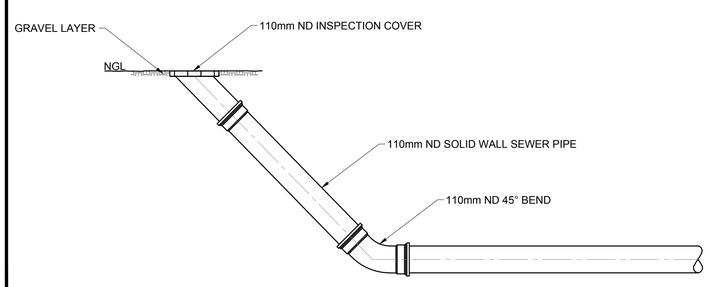

END LINE INSPECTION EYE DETAIL

N.T.S.

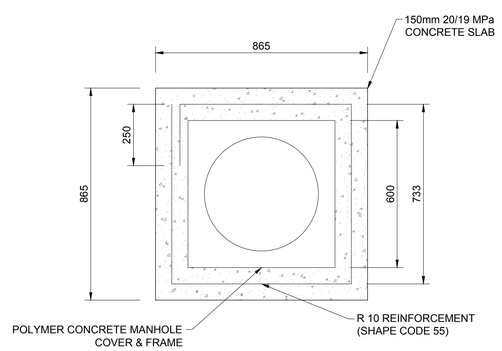

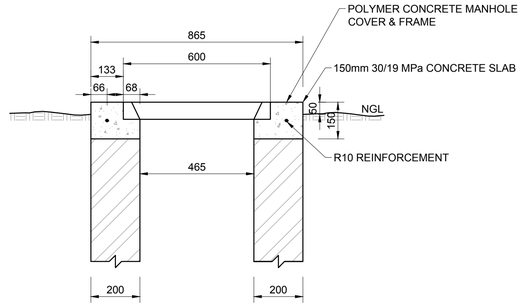

DETAIL A: DETAIL OF MANHOLE COVER

N.T.S.

1. SOAK AWAYS

1.1 CONSTRUCTION OF SOAK AWAYS:

1.1.1 USE PERFORATED DRAINAGE PIPES, WITH THE SLOTS/HOLES AT THE BOTTOM, LAY IN TRENCHES OF A UNIFORM GRADIENT NOT STEEPER THAN 1:200. PERFORATED 'FLEXICOIL' TYPE PIPE IS NOT ALLOWED.

1.1.2 THE LENGTH OF A SINGLE TRENCH SHOULD NOT EXCEED 30m.

1.1.3 PIPES SHOULD BE LAID ON CLEAN GRAVEL OR BROKEN GRADE 1 STONE (20mm - 50mm).

1.1.4 SOAK AWAY TRENCHES SHOULD BE FILLED TO A LEVEL OF 50mm ABOVE THE PIPE AND COVERED WITH A LAYER OF GEOTEXTILE MEMBRANE TO PREVENT ENTRY OF FINES.

1.1.5 THE REMAINDER OF THE SOAK AWAY TRENCH CAN BE FILLED WITH EXCAVATED MATERIAL.

1.1.6 THE SOAK AWAY AND ASSOCIATED DRAINAGE MUST COMPLY WITH SANS 0252-2 AND SANS 10400-P:2010.

1.1.7 THE AREA OF THE SOAK AWAY IS CALCULATED AFTER CARRYING OUT A MINIMUM OF THREE PERCOLATION TESTS IN THE PROPOSED DRAIN FIELD AREA, OVER THREE CONSECUTIVE DAYS AND APPLYING A FORMULA AS DETAILED IN SANS 10400-P: 2010.

1.1.8 DRAINAGE TRENCHES SHOULD BE 750mm WIDE WITH AREAS OF UNDISTURBED GROUND OF MINIMUM 3.6m WIDE BETWEEN PARALLEL TRENCHES.

1.1.9 A SOAK AWAY SHALL:

a) BE SO CONSTRUCTED AND LOCATED AS NOT TO CAUSE THE POLLUTION OF ANY SPRING, STREAM, WELL OR OTHER SOURCE OF WATER WHICH IS USED OR IS LIKELY TO BE USED, FOR DRINKING, DOMESTIC USE OR KITCHEN PURPOSES,

b) BE SO POSITIONED THAT THE FOUNDATIONS OF ADJACENT BUILDINGS ARE NOT ADVERSELY AFFECTED BY ITS DISCHARGE, AND

c) BE NOT LESS THAN 3m FROM ANY BUILDING OR BOUNDARY OF THE SITE ON WHICH IT IS SITUATED.

1.1.10 THE SUSCEPTIBILITY OF A WATER SOURCE TO POLLUTION DECREASES SHARPLY AS ITS DISTANCE FROM A SOAK AWAY INCREASES, EXCEPT IN AREAS WITH FISSURED ROCK, LIMESTONE OR VERY COARSE SAND. SOAK AWAY DRAINS SHOULD, WHERE POSSIBLE, BE LOCATED DOWNHILL OF A WATER SOURCE SUCH AS A BOREHOLE OR SPRING. WHERE LOCATION DOWNHILL OF SUCH WATER SOURCE IS NOT POSSIBLE, SOAK AWAYS SHOULD BE LOCATED AT LEAST 50m FROM THE WATER SOURCE.

1.1.11 SOAK AWAYS SHOULD PREFERABLY BE CONSTRUCTED ALONG THE CONTOUR OF THE SOIL SURFACE.

1.1.12 LENGTH OF SOAK AWAY DETERMINED IN ACCORDANCE WITH SANS 10400-P:2010.

1.1.13 NO SOAK AWAY SHALL BE CONSTRUCTED:

a) IN GROUND THAT HAS A PERCOLATION RATE THAT EXCEEDS 30 MINUTES□(REFER TO SANS 10400-P:2010)

b) WHERE EFFLUENT MIGHT FLOW OUT DUE TO THE CONTOURS OF, OR THE STRATA FORMING, THE GROUND□

c) WHERE THE SITE TO BE AFFECTED BY SUCH EFFLUENT IS OF INSUFFICIENT SIZE TO ACCOMMODATE THE SOAKING AWAY OF THE EFFLUENT: OR

d) WHERE THE LEVEL OF THE WATER TABLE IS, OR MIGHT BE, SUCH AS TO PREVENT ADEQUATE PERCOLATION.

2. STRUCTURAL

2.1 ALL SEPTIC TANK EXCAVATION INVERTS TO BE COMPACTED TO 93□ MOD AASHTO (MINIMUM).

2.2 ALL FLOOR AND COVER SLABS TO BE REINFORCED WITH MESH REF. 888, PLACED IN CENTER OF SLAB.

2.3 CONCRETE STRENGTH REQUIREMENT AT 28 DAYS: 30/19 MPa.

2.4 ALL 200mm BLOCK WORK TO BE FILLED WITH CONCRETE (30 MPa/19mm).

REFERENCES	
ANADARKO DRAWING NO.	DRAWING DESCRIPTION
EA-MZ-CI0100-WOR-E05-01132-01	STAFF HOUSES: SCHOOL: WATER AND SANITATION LAYOUT SHEET 1 of 2

SCALE FOR REDUCED PLAN
0 10 20 30 40 50
50mm ON ORIGINAL DRAWING

NOTES

ISSUED FOR CONSTRUCTION

WorleyParsons RSA retains the copyright in all intellectual property, including designs and/or documents prepared in terms of this appointment for the project covered by the appointment. The client may use the designs and/or documents for the sole purpose of their intended use on this project only subject to payment for the design having been received. Use for any other purpose, whether or not the design and/or documents have been paid for constitutes an infringement of copyright, and all rights are reserved.

All dimensions must be verified on site before the works commence. Refer any discrepancies to the Engineer.

Copyright reserved

REVISIONS

NO.	DATE	CHECKED	DONE BY	DESCRIPTION
A	10/09/15	LL	WvS	ISSUED FOR INTERNAL REVIEW
B	16/09/15	LL	WvS	ISSUED FOR DETAIL DESIGN
C	30/09/15	LL	WvS	ISSUED FOR SQUAD CHECK
D	06/10/15	LL	WvS	ISSUED FOR CLIENT REVIEW
E	06/11/15	LL	WvS	ISSUED FOR CLIENT APPROVAL
0	03/12/15	LL	WvS	ISSUED FOR CONSTRUCTION

WorleyParsons
resources & energy
39 MELROSE BOULEVARD, MELROSE ARCH, JOHANNESBURG
P.O. Box 61232, MARSHALLTOWN, 2107
TEL: +27 (0)11 218 3000
FAX: +27(0)11 218 3100
www.worleyparsons.com
WorleyParsons RSA (Pty) Ltd.

	NAME	SIGNATURE	DATE
DRAWN BY:	W v STADEN		03/12/2015
CHECKED :	LH LOUW		03/12/2015
DESIGNER :	B VAN SCHOOR		03/12/2015
PR ENG :	LH LOUW 20090253		03/12/2015
PROJECT ENG MANAGER	L PADAYACHEE		03/12/2015
LOCAL PR ENG :			
CLIENT:			

CLIENT

MOZAMBIQUE GAS DEVELOPMENT PROJECT

Anadarko Moçambique Área 1, Lda

PROJECT
AMA 1 RESETTLEMENT VILLAGE

DRAWING DESCRIPTION
STAFF HOUSES: SCHOOL: DETAILS OF SEPTIC TANK INSTALLATION
SHEET 2 OF 2


SCALE	DATE
AS SHOWN ORIGINAL DWG SIZE A1	DECEMBER 2015

DRAWING NUMBER	REV NO
C00290-00-WW-DRD-0032-002	0


ANADARKO DRAWING NUMBER
EA-MZ-CI0100-WOR-E05-01132-02

GATE SCHEDULE/ Mapa de vãos: Portão

ALL DIMENSIONS AND LEVELS ARE TO BE CHECKED/VERIFIED ON SITE AND ANY DISCREPENCIES ARE TO BE REPORTED TO THE ARCHITECT
TODAS DIMENSÕES E NÍVEIS DEVEM SER VERIFICADOS NA OBRA E QUALQUER DISCREPÂNCIA DEVERÁ SER COMUNICADA AO ARQUITECTO

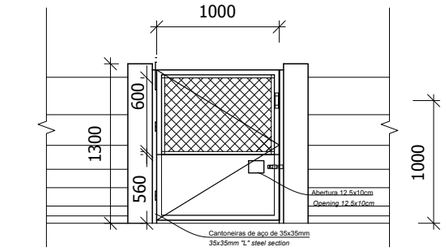

ALÇADO
ELEVATION

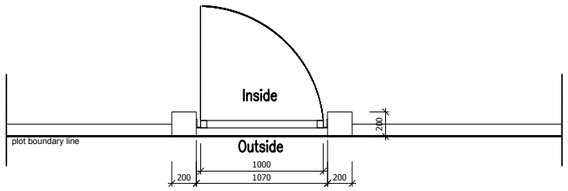

PLANTA
PLAN

Code: Codigo:	GATE 1	**Position:** Localização:	External	**Qty:** Qtd:	1

System: Sistema:	**1 folha de abrir** / *1 openable leaf*
Materials: Materials:	**TUBO DE AÇO DE 40X20MM + REDE TUBARÃO** / *40X20 HOLLOW STEEL SECTION + CHAIN LINK FENCING* **VARÃO DE AÇO DE Ø10MM - ARMAÇÃO DA REDE** / *Ø10MM SOLID STEEL SECTION - CHAIN LINK FENCING FRAME* **CHAPA DE AÇO DE E=1MM** / *1MM STEEL SHEET*
Finishing: Acabamento:	**ZARCÃO** / *ZINK PHOSPHATE PRIMER* **TINTA ESMALTE DE COR** / *COLOUR ENAMEL PAINT*
Ironmongery: Ferragens:	**2 PUXADORES + 1 TRINCO DE CULATRA PARA CADEADO DE 5" EM AÇO** / *2 STEEL KNOBS + 1 5" STEEL BOLT FOR LOCK*
Materials: Materiais:	**CANTONEIRAS DE AÇO DE 35X35MM** / *35X35MM "L" STEEL SECTION*
Fixing: Fixação:	**CHUMBADO À PAREDE** / *PLUGGED TO WALL*
Ironmongery: Ferragens:	**3 DOBRADIÇAS DE 4" EM AÇO** / *4" 3 STEEL HINGES*
Finishing: Acabamento:	**ZARCÃO** / *ZINK PHOSPHATE PRIMER* **TINTA ESMALTE DE COR** / *COLOUR ENAMEL PAINT*

NOTES:

1. ALL DOORS WILL BE OF UMBILA OR OF EQUIVALENT WOOD QUALITY & APPROVED BY CLIENT
2. ALL OF THE CASEMENT WINDOWS WILL ALSO TAKE ONE MORE CASEMENT LEAF INSIDE IN MOSQUITO NET
3. ALL OPENINGS SIZE TO BE CONFIRMED ON SITE BEFORE MANUFACTURING
4. SHOP DRAWINGS TO BE APPROVED BY ARCHITECT BEFORE MANUFACTURING
5. REFER TO WINDOW & DOOR SCHEDULE KEY PLAN

ESTE DESENHO É PARA SER LIDO EM CONJUNTO COM:

THIS DRAWINGS IS TO BE READ IN CONJUCTION WITH:

ARCHITECTURAL
EA-MZ-CI0100-WOR-E04-01526-01
EA-MZ-CI0100-WOR-E05-00050-01

ISSUED FOR CONSTRUCTION

WorleyParsons RSA retains the copyright in all intellectual property, including designs and/or documents prepared in terms of this appointment for the project covered by the appointment. The client may use the designs and/or documents for the sole purpose of their intended use on this project only subject to payment for the design having been received. Use for any other purpose, whether or not the design and/or documents have been paid for constitutes an infringement of copyright, and all rights are reserved.

All dimensions must be verified on site before the works commence. Refer any discrepancies to the Engineer.

Copyright reserved

REVISIONS

NO.	DATE	CHK	DONE BY	DESCRIPTION
A	22/09/15	MM	CP	ISSUED INTERNAL REVIEW
B	22/09/15	MM	CP	ISSUED FOR DETAIL DESIGN
C	22/09/15	MM	CP	ISSUED FOR SQUAD CHECK
D	01/10/15	MM	CP	ISSUED FOR CLIENT REVIEW
E	13/11/15	MM	CP	ISSUED CLIENT APPROVAL
0	25/11/15	MM	CP	ISSUED FOR CONSTRUCTION

WorleyParsons
resources & energy
39 MELROSE BOULEVARD, MELROSE ARCH, JOHANNESBURG
P.O. Box 61232, MARSHALLTOWN, 2107
TEL: +27 (0)11 218 3000
FAX: +27(0)11 218 3100
www.worleyparsons.com
WorleyParsons RSA (Pty) Ltd.

MESCH arquitectos

CLIENT

MOZAMBIQUE GAS DEVELOPMENT PROJECT

Anadarko Moçambique Área 1, Lda

PROJECT
AMA 1
RESETTLEMENT
VILLAGE

DRAWING DESCRIPTION
CASA DOS PROFESSORES
MAPA DE VÃOS 3

SCHOOL TEACHERS HOUSE
WINDOW & DOOR SCHEDULE 3


SCALE	DATE
A3@ 1:50	NOV 2015

DRAWING NUMBER:	REV Nº
C00290-00-AR-DRD-0140-003	0


ANADARKO DRAWING NUMBER:
EA-MZ-CI0100-WOR-E05-00197-03

WINDOWS SCHEDULE/ Mapa de vãos: Janelas

ALL DIMENSIONS AND LEVELS ARE TO BE CHECKED/VERIFIED ON SITE AND ANY DISCREPENCIES ARE TO BE REPORTED TO THE ARCHITECT
TODAS DIMENSÕES E NÍVEIS DEVEM SER VERIFICADOS NA OBRA E QUALQUER DISCREPÂNCIA DEVERÁ SER COMUNICADA AO ARQUITECTO

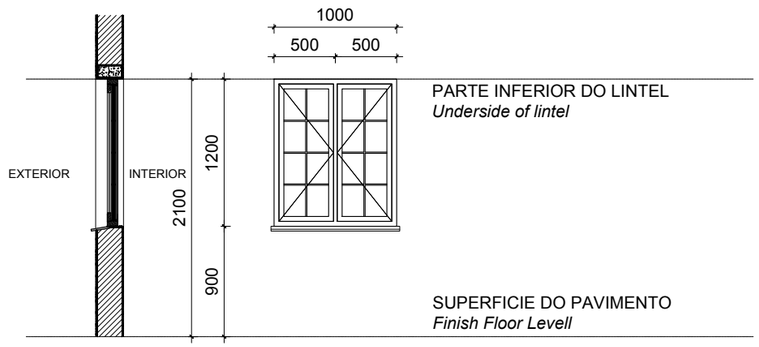


ALÇADO/*Elevation*
ESCALA/*Scale* 1:50

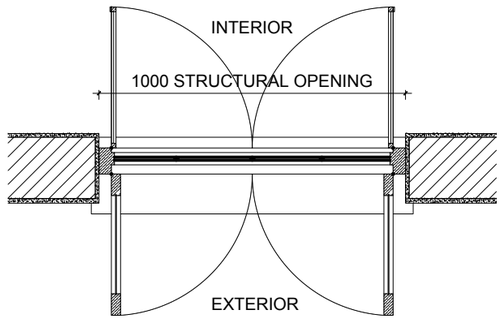


PLANTA/*Plan*
ESCALA/*Scale* 1:20

Code: Codigo:	W1	**Position:** Localização:	Bedrooms Livingroom & Kitchen	**Qty:** Qtd:	14
Frame: Aro:	WOOD FRAME TO MANUFACTURERS SPECS TOP HUNG SOLID TIMBER WINDOW , 2 GLASS PANELS ON OUTSIDE & 2 MOSQUITO SCREEN PANELS ON THE INSIDE WITH ELECTROPLATED 10 mm ROUND B/BARS WINDOW TO BE TO TYPE ZWCM - from SWARTLAND OR SIMILAR				
Finish: Acabamentos:	1 COAT PRIMER 1 COAT UNDERCOAT AND 2 COATS PLASCON ENAMEL DOORS & TRIMS COLOUR "LIGHT BROWN" OR EQUAL & APPROVED				
Ironmongery Ferragens	102 x 75 x 3mm PVD DOUBLE BALL BEARING BUTT HINGE X 2 PER WINDOW PANEL GLASS PANELS WITH CASEMENT FASTENER (HANDLE & WEDGE) & SLIDING STAY OPEN OUT ALL IN SATIN CHROME FINISH MOSQUITO SCREEN PANELS WITH CASEMENT FASTENER (HANDLE & WEDGE) IN SATIN CHROME FINISH				
Glazing: Vidros:	3mm CLEAR GLASS				
Glazing Notes:					

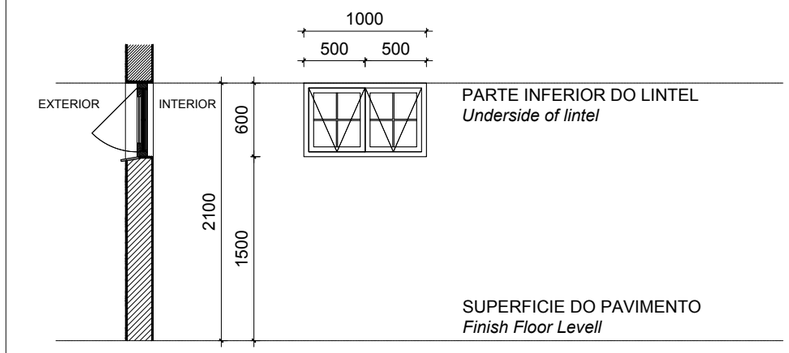

ALÇADO/*Elevation*
ESCALA/*Scale* 1:50

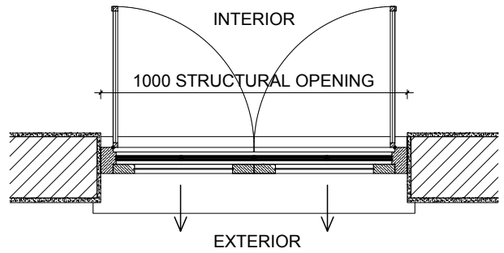

PLANTA/*Plan*
ESCALA/*Scale* 1:20

Code: Codigo:	W2	**Position:** Localização:	Toilet	**Qty:** Qtd:	2
Frame: Aro:	WOOD FRAME TO MANUFACTURERS SPECS TOP HUNG SOLID TIMBER WINDOW , 2 GLASS PANELS ON OUTSIDE & 2 MOSQUITO SCREEN PANELS ON THE INSIDE WITH ELECTROPLATED 10 mm ROUND B/BARS WINDOW TO BE TO TYPE ZWTH - from SWARTLAND OR SIMILAR				
Finish: Acabamentos:	1 COAT PRIMER 1 COAT UNDERCOAT AND 2 COATS PLASCON ENAMEL DOORS & TRIMS COLOUR "LIGHT BROWN" OR EQUAL & APPROVED				
Ironmongery Ferragens	PIVOT AT THE TOP WITH OUTWARD SWINGING SASH AND PUSH OUT LEVER TO MANUFACTURER SPEC´S. GLASS PANELS WITH CASEMENT FASTENER (HANDLE & WEDGE) & SLIDING STAY OPEN OUT ALL IN SATIN CHROME FINISH MOSQUITO SCREEN PANELS WITH CASEMENT FASTENER (HANDLE & WEDGE) IN SATIN CHROME FINISH				
Glazing: Vidros:	3mm CLEAR GLASS				
Glazing Notes:					

NOTES:

1. ALL DOORS WILL BE OF UMBILA OR OF EQUIVALENT WOOD QUALITY & APPROVED BY CLIENT
2. ALL OF THE CASEMENT WINDOWS WILL ALSO TAKE ONE MORE CASEMENT LEAF INSIDE IN MOSQUITO NET
3. ALL OPENINGS SIZE TO BE CONFIRMED ON SITE BEFORE MANUFACTURING
4. SHOP DRAWINGS TO BE APPROVED BY ARCHITECT BEFORE MANUFACTURING
5. REFER TO WINDOW & DOOR SCHEDULE KEY PLAN

ESTE DESENHO É PARA SER LIDO EM CONJUNTO COM:

THIS DRAWINGS IS TO BE READ IN CONJUCTION WITH:

ARCHITECTURAL
EA-MZ-CI0100-WOR-E04-01525-01
EA-MZ-CI0100-WOR-E04-01526-01
EA-MZ-CI0100-WOR-E04-00613-01

ISSUED FOR CONSTRUCTION

WorleyParsons RSA retains the copyright in all intellectual property, including designs and/or documents prepared in terms of this appointment for the project covered by the appointment. The client may use the designs and/or documents for the sole purpose of their intended use on this project only subject to payment for the design having been received. Use for any other purpose, whether or not the design and/or documents have been paid for constitutes an infringement of copyright, and all rights are reserved.

All dimensions must be verified on site before the works commence. Refer any discrepancies to the Engineer.

Copyright reserved

REVISIONS

NO.	DATE	CHK	DONE BY	DESCRIPTION
A	22/09/15	MM	CP	ISSUED INTERNAL REVIEW
B	22/09/15	MM	CP	ISSUED FOR DETAIL DESIGN
C	22/09/15	MM	CP	ISSUED FOR SQUAD CHECK
D	01/10/15	MM	CP	ISSUED FOR CLIENT REVIEW
E	13/11/15	MM	CP	ISSUED CLIENT APPROVAL
0	25/11/15	MM	CP	ISSUED FOR CONSTRUCTION

WorleyParsons
resources & energy
39 MELROSE BOULEVARD, MELROSE ARCH, JOHANNESBURG
P.O. Box 61232, MARSHALLTOWN, 2107
TEL: +27 (0)11 218 3000
FAX: +27(0)11 218 3100
www.worleyparsons.com
WorleyParsons RSA (Pty) Ltd.

MESCH arquitectos

CLIENT

MOZAMBIQUE GAS DEVELOPMENT PROJECT

Anadarko Moçambique Área 1, Lda

PROJECT
AMA 1
RESETTLEMENT
VILLAGE

DRAWING DESCRIPTION
CASA DOS PROFESSORES
MAPA DE VÃOS 2

SCHOOL TEACHERS HOUSE
WINDOW & DOOR SCHEDULE 2


SCALE	DATE
A3@ 1:50	NOV 2015

DRAWING NUMBER:	REV Nº
C00290-00-AR-DRD-0140-002	0

ANADARKO DRAWING NUMBER:
EA-MZ-CI0100-WOR-E05-00197-02

DOOR SCHEDULE/ Mapa de vãos: Portas

ALL DIMENSIONS AND LEVELS ARE TO BE CHECKED/VERIFIED ON SITE AND ANY DISCREPENCIES ARE TO BE REPORTED TO THE ARCHITECT
TODAS DIMENSÕES E NÍVEIS DEVEM SER VERIFICADOS NA OBRA E QUALQUER DISCREPÂNCIA DEVERÁ SER COMUNICADA AO ARQUITECTO

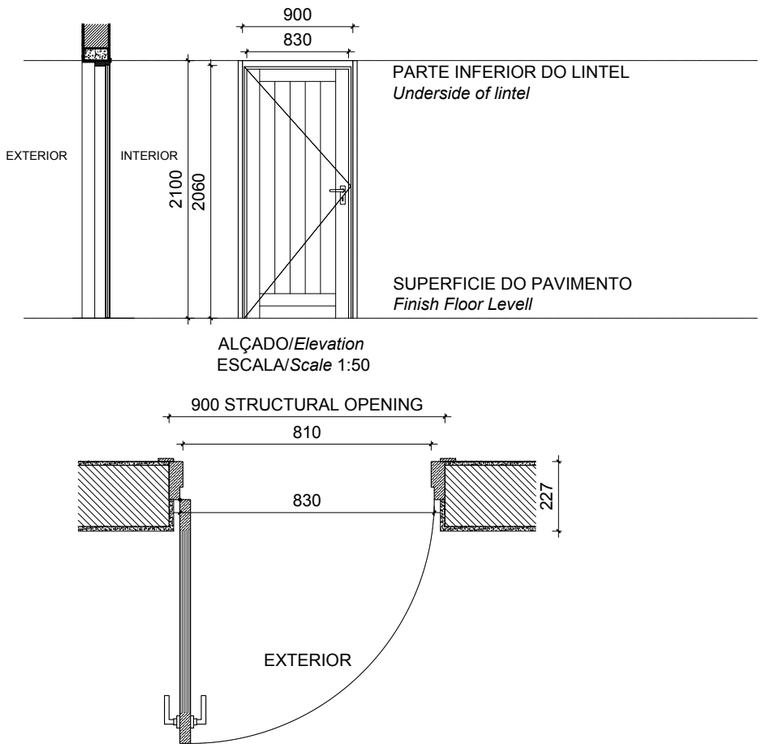


ALÇADO/*Elevation*
ESCALA/*Scale* 1:50

PLANTA/*Plan*
ESCALA/*Scale* 1:20

Code: Codigo:	D1	**Position:** Localização:	Livingroom Kitchen	**Qty:** Qtd:	4

Frame: Aro:	WOOD FRAME TO MANUFACTURERS SPECS SEMI SOLID SLATTED TIMBER DOOR DOORS TO BE TYPE PD60 - from SWARTLAND OR SIMILAR
Finish: Acabamentos:	1 COAT PRIMER 1 COAT UNDERCOAT AND 2 COATS PLASCON ENAMEL DOORS & TRIMS COLOUR "LIGHT BROWN" OR EQUAL & APPROVED
Ironmongery Ferragens	102 x 75 x 3mm PVD DOUBLE BALL BEARING BUTT HINGE X 3 PER DOOR LOCK (3 LEAVER) WITH HANDLES POLISHED CHROME FINISH SIMILAR TO YALE GOWER HANDLE
Glazing: Vidros:	
Glazing Notes:	

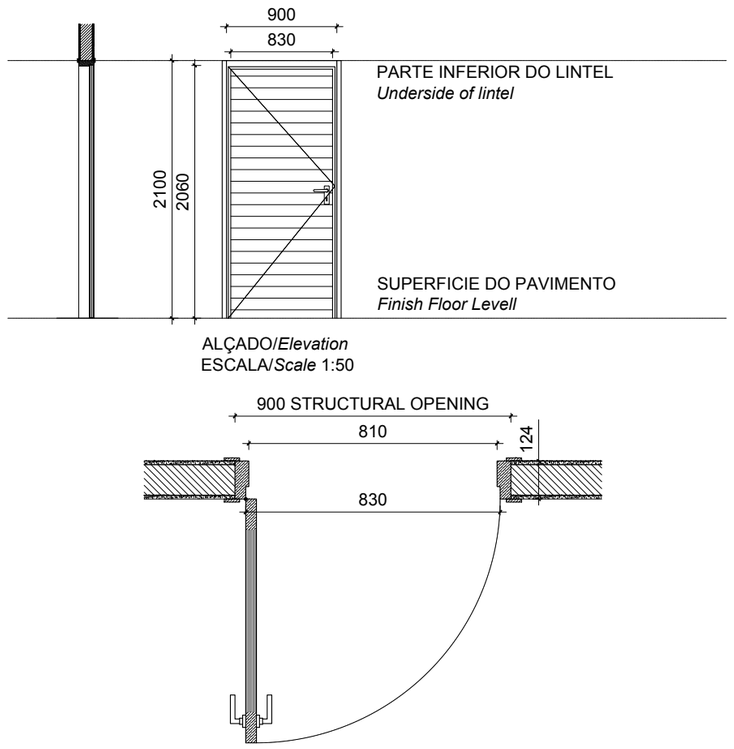

ALÇADO/*Elevation*
ESCALA/*Scale* 1:50

PLANTA/*Plan*
ESCALA/*Scale* 1:20

Code: Codigo:	D2	**Position:** Localização:	INTERNAL DOOR	**Qty:** Qtd:	8

Frame: Aro:	WOOD FRAME TO MANUFACTURERS SPECS SEMI SOLID SLATTED TIMBER DOOR DOORS TO BE TYPE ZKID - from SWARTLAND OR SIMILAR
Finish: Acabamentos:	3 COATS CLEAR VARNISH
Ironmongery Ferragens	102 x 75 x 3mm PVD DOUBLE BALL BEARING BUTT HINGE X 3 PER DOOR LOCK (2 LEAVER) WITH HANDLES POLISHED CHROME FINISH SIMILAR TO YALE GOWER HANDLE
Glazing: Vidros:	
Glazing Notes:	

NOTES:

1. ALL DOORS WILL BE OF UMBILA OR OF EQUIVALENT WOOD QUALITY & APPROVED BY CLIENT
2. ALL OF THE CASEMENT WINDOWS WILL ALSO TAKE ONE MORE CASEMENT LEAF INSIDE IN MOSQUITO NET
3. ALL OPENINGS SIZE TO BE CONFIRMED ON SITE BEFORE MANUFACTURING
4. SHOP DRAWINGS TO BE APPROVED BY ARCHITECT BEFORE MANUFACTURING
5. REFER TO WINDOW & DOOR SCHEDULE KEY PLAN

ESTE DESENHO É PARA SER LIDO EM CONJUNTO COM:

THIS DRAWINGS IS TO BE READ IN CONJUCTION WITH:

ARCHITECTURAL
EA-MZ-CI0100-WOR-E04-01525-01
EA-MZ-CI0100-WOR-E04-01526-01
EA-MZ-CI0100-WOR-E04-00613-01

ISSUED FOR CONSTRUCTION

WorleyParsons RSA retains the copyright in all intellectual property, including designs and/or documents prepared in terms of this appointment for the project covered by the appointment. The client may use the designs and/or documents for the sole purpose of their intended use on this project only subject to payment for the design having been received. Use for any other purpose, whether or not the design and/or documents have been paid for constitutes an infringement of copyright, and all rights are reserved.

All dimensions must be verified on site before the works commence. Refer any discrepancies to the Engineer.

Copyright reserved

REVISIONS

NO.	DATE	CHK	DONE BY	DESCRIPTION
A	22/09/15	MM	CP	ISSUED INTERNAL REVIEW
B	22/09/15	MM	CP	ISSUED FOR DETAIL DESIGN
C	22/09/15	MM	CP	ISSUED FOR SQUAD CHECK
D	01/10/15	MM	CP	ISSUED FOR CLIENT REVIEW
E	13/11/15	MM	CP	ISSUED CLIENT APPROVAL
0	25/11/15	MM	CP	ISSUED FOR CONSTRUCTION

WorleyParsons
resources & energy
39 MELROSE BOULEVARD, MELROSE ARCH, JOHANNESBURG
P.O. Box 61232, MARSHALLTOWN, 2107
TEL: +27 (0)11 218 3000
FAX: +27(0)11 218 3100
www.worleyparsons.com
WorleyParsons RSA (Pty) Ltd.

MESCH arquitectos

CLIENT

MOZAMBIQUE GAS DEVELOPMENT PROJECT

Anadarko Moçambique Área 1, Lda

PROJECT
AMA 1
RESETTLEMENT
VILLAGE

DRAWING DESCRIPTION
CASA DOS PROFESSORES
MAPA DE VÃOS 1


SCHOOL TEACHERS HOUSE
WINDOW & DOOR SCHEDULE 1

SCALE	DATE
A3@ 1:50	NOV 2015

DRAWING NUMBER:	REV Nº
C00290-00-AR-DRD-0140-001	0

ANADARKO DRAWING NUMBER:
EA-MZ-CI0100-WOR-E05-00197-01

21. URBAN PLANNING

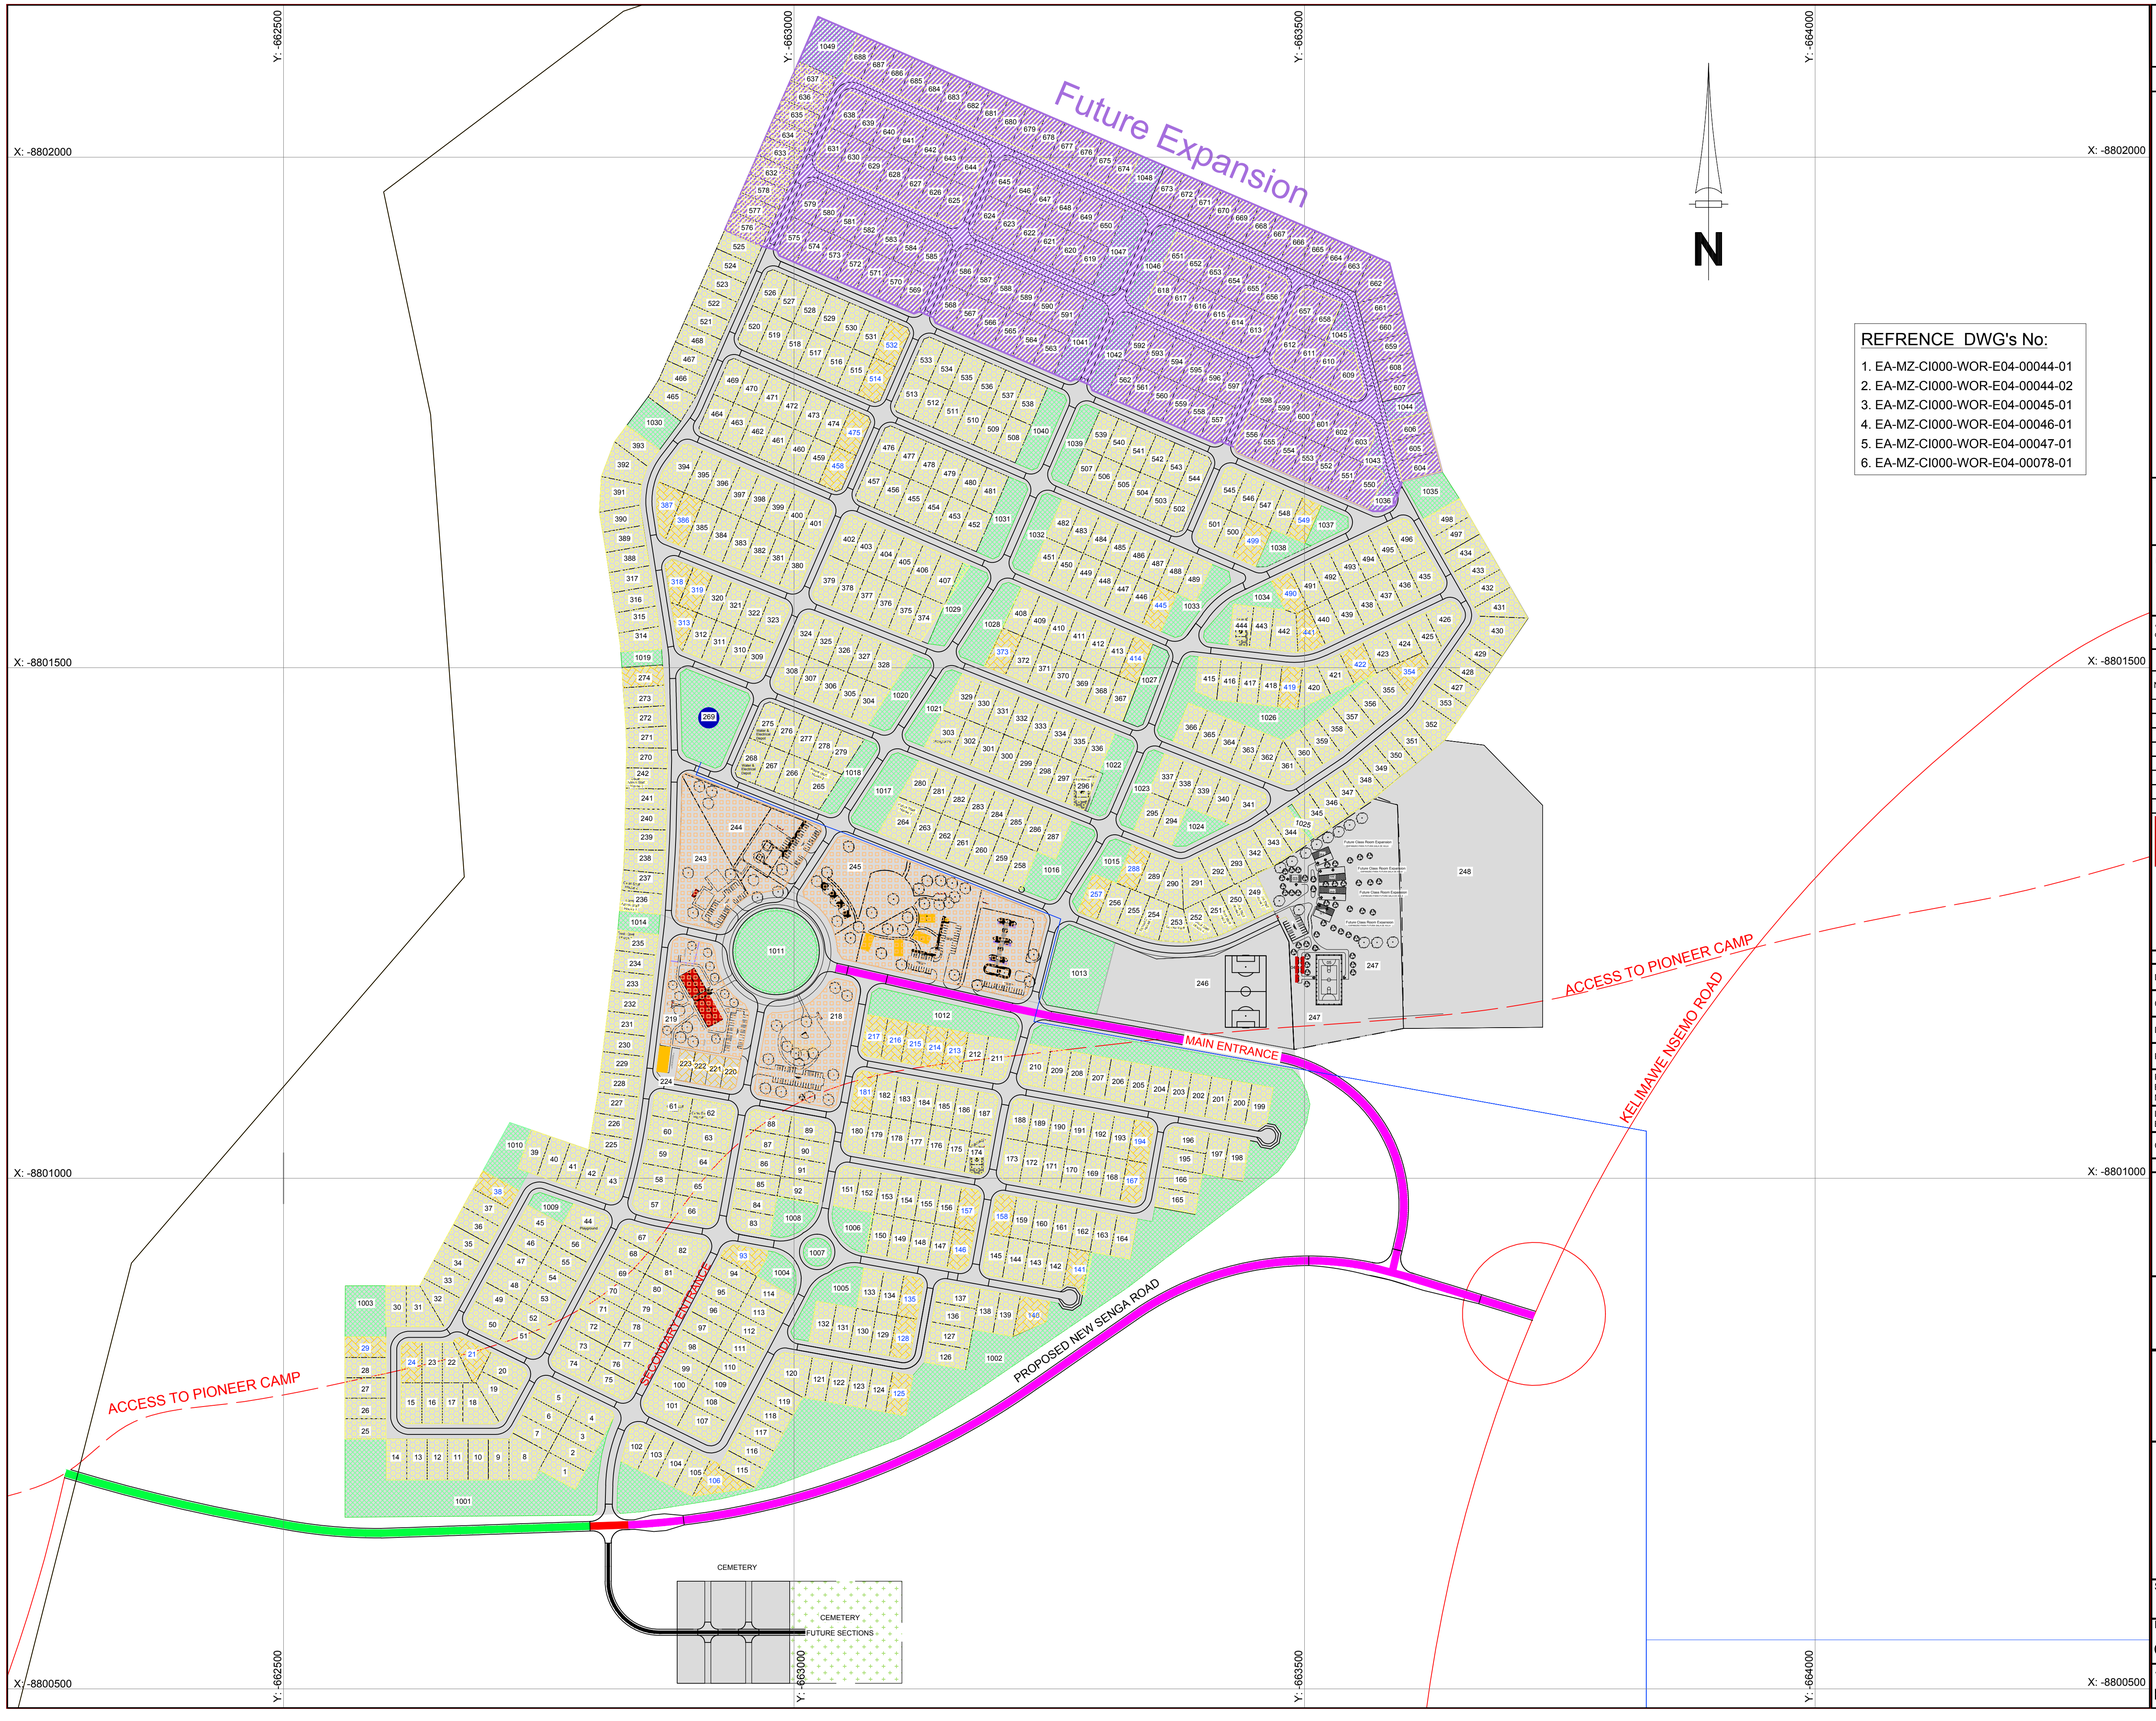

SCALE FOR REDUCED PLAN
0 10 20 30 40 50
50mm ON ORIGINAL DRAWING

NOTES

LEGEND

VILLAGE ACCESS ROAD	
EXISTING ROAD	
DUAT BOUNDARY	
EXTERNAL ROADS	
	STAND No
1. PRIMARY SCHOOL	247
2. COMMUNITY CENTRE	218
3. CLINIC	219
4. ADMINISTRATIVE BUILDING	243
5. POLICE STATION	244
6. MARKET	245
7. BUS TERMINUS	245
8. SPORTS FIELD	246
9. CEMETERY	
GREEN AREAS/ OPEN SPACE	
FUTURE VILLAGE EXTENSION	
WATER RESERVOIR	
COMMERCIAL ZONING	
RESIDENTIAL ZONING	

REFRENCE DWG's No:

1. EA-MZ-CI000-WOR-E04-00044-01
2. EA-MZ-CI000-WOR-E04-00044-02
3. EA-MZ-CI000-WOR-E04-00045-01
4. EA-MZ-CI000-WOR-E04-00046-01
5. EA-MZ-CI000-WOR-E04-00047-01
6. EA-MZ-CI000-WOR-E04-00078-01

ISSUED FOR CONSTRUCTION

WorleyParsons RSA retains the copyright in all intellectual property, including designs and/or documents prepared in terms of this appointment for the project covered by the appointment. The client may use the designs and/or documents for the sole purpose of their intended use on this project only subject to payment for the design having been received. Use for any other purpose, whether or not the design and/or documents have been paid for constitutes an infringement of copyright, and all rights are reserved.

All dimensions must be verified on site before the works commence. Refer any discrepancies to the Engineer.

Copyright reserved

REVISIONS

NO.	DATE	CHECKED	DONE BY	DESCRIPTION
A	04/08/15	D. d T.	A.U.	ISSUED FOR INTERNAL REVIEW
B	12/08/15	D. d T.	A.U.	ISSUED FOR DETAIL DESIGN
C	11/09/15	D. d T.	A.U.	ISSUED FOR SQUAD CHECK
D	30/09/15	D. d T.	A.U.	ISSUED FOR CLIENT REVIEW
E	25/11/15	D. d T.	C.T.	ISSUED FOR CLIENT APPROVAL
0	25/11/15	D. d T.	C.T.	ISSUED FOR CONSTRUCTION

WorleyParsons
resources & energy
39 MELROSE BOULEVARD, MELROSE ARCH, JOHANNESBURG
P.O. Box 61232, MARSHALLTOWN, 2107
TEL: +27 (0)11 218 3000
FAX: +27(0)11 218 3100
www.worleyparsons.com
WorleyParsons RSA (Pty) Ltd.

	NAME	SIGNATURE	DATE
DRAWN BY:	A.UJMA		12/08/2015
CHECKED:	D. du TOIT		12/08/2015
DESIGNER:	R. van SCHALKWYK		12/08/2015
PR ENG:	D. du TOIT Pr. No. 201170110		12/08/2015
PROJECT ENG MANAGER:	L. PADAYACHEE Pr. No.		
LOCAL PR ENG:			
CLIENT:			

CLIENT

MOZAMBIQUE GAS DEVELOPMENT PROJECT

Anadarko
Moçambique Área 1, Lda

PROJECT
AMA 1 RESETTLEMENT VILLAGE

DRAWING DESCRIPTION


URBAN PLANNING ZONING PLAN

SCALE	DATE
1:3 000 ORIGINAL DWG SIZE A1	DECEMBER 2015

DRAWING NUMBER	REV NO
C00290-00-TP-DAL-0008-001	0

ANADARKO DRAWING NUMBER

EA-MZ-CI0000-WOR-E04-00052-01

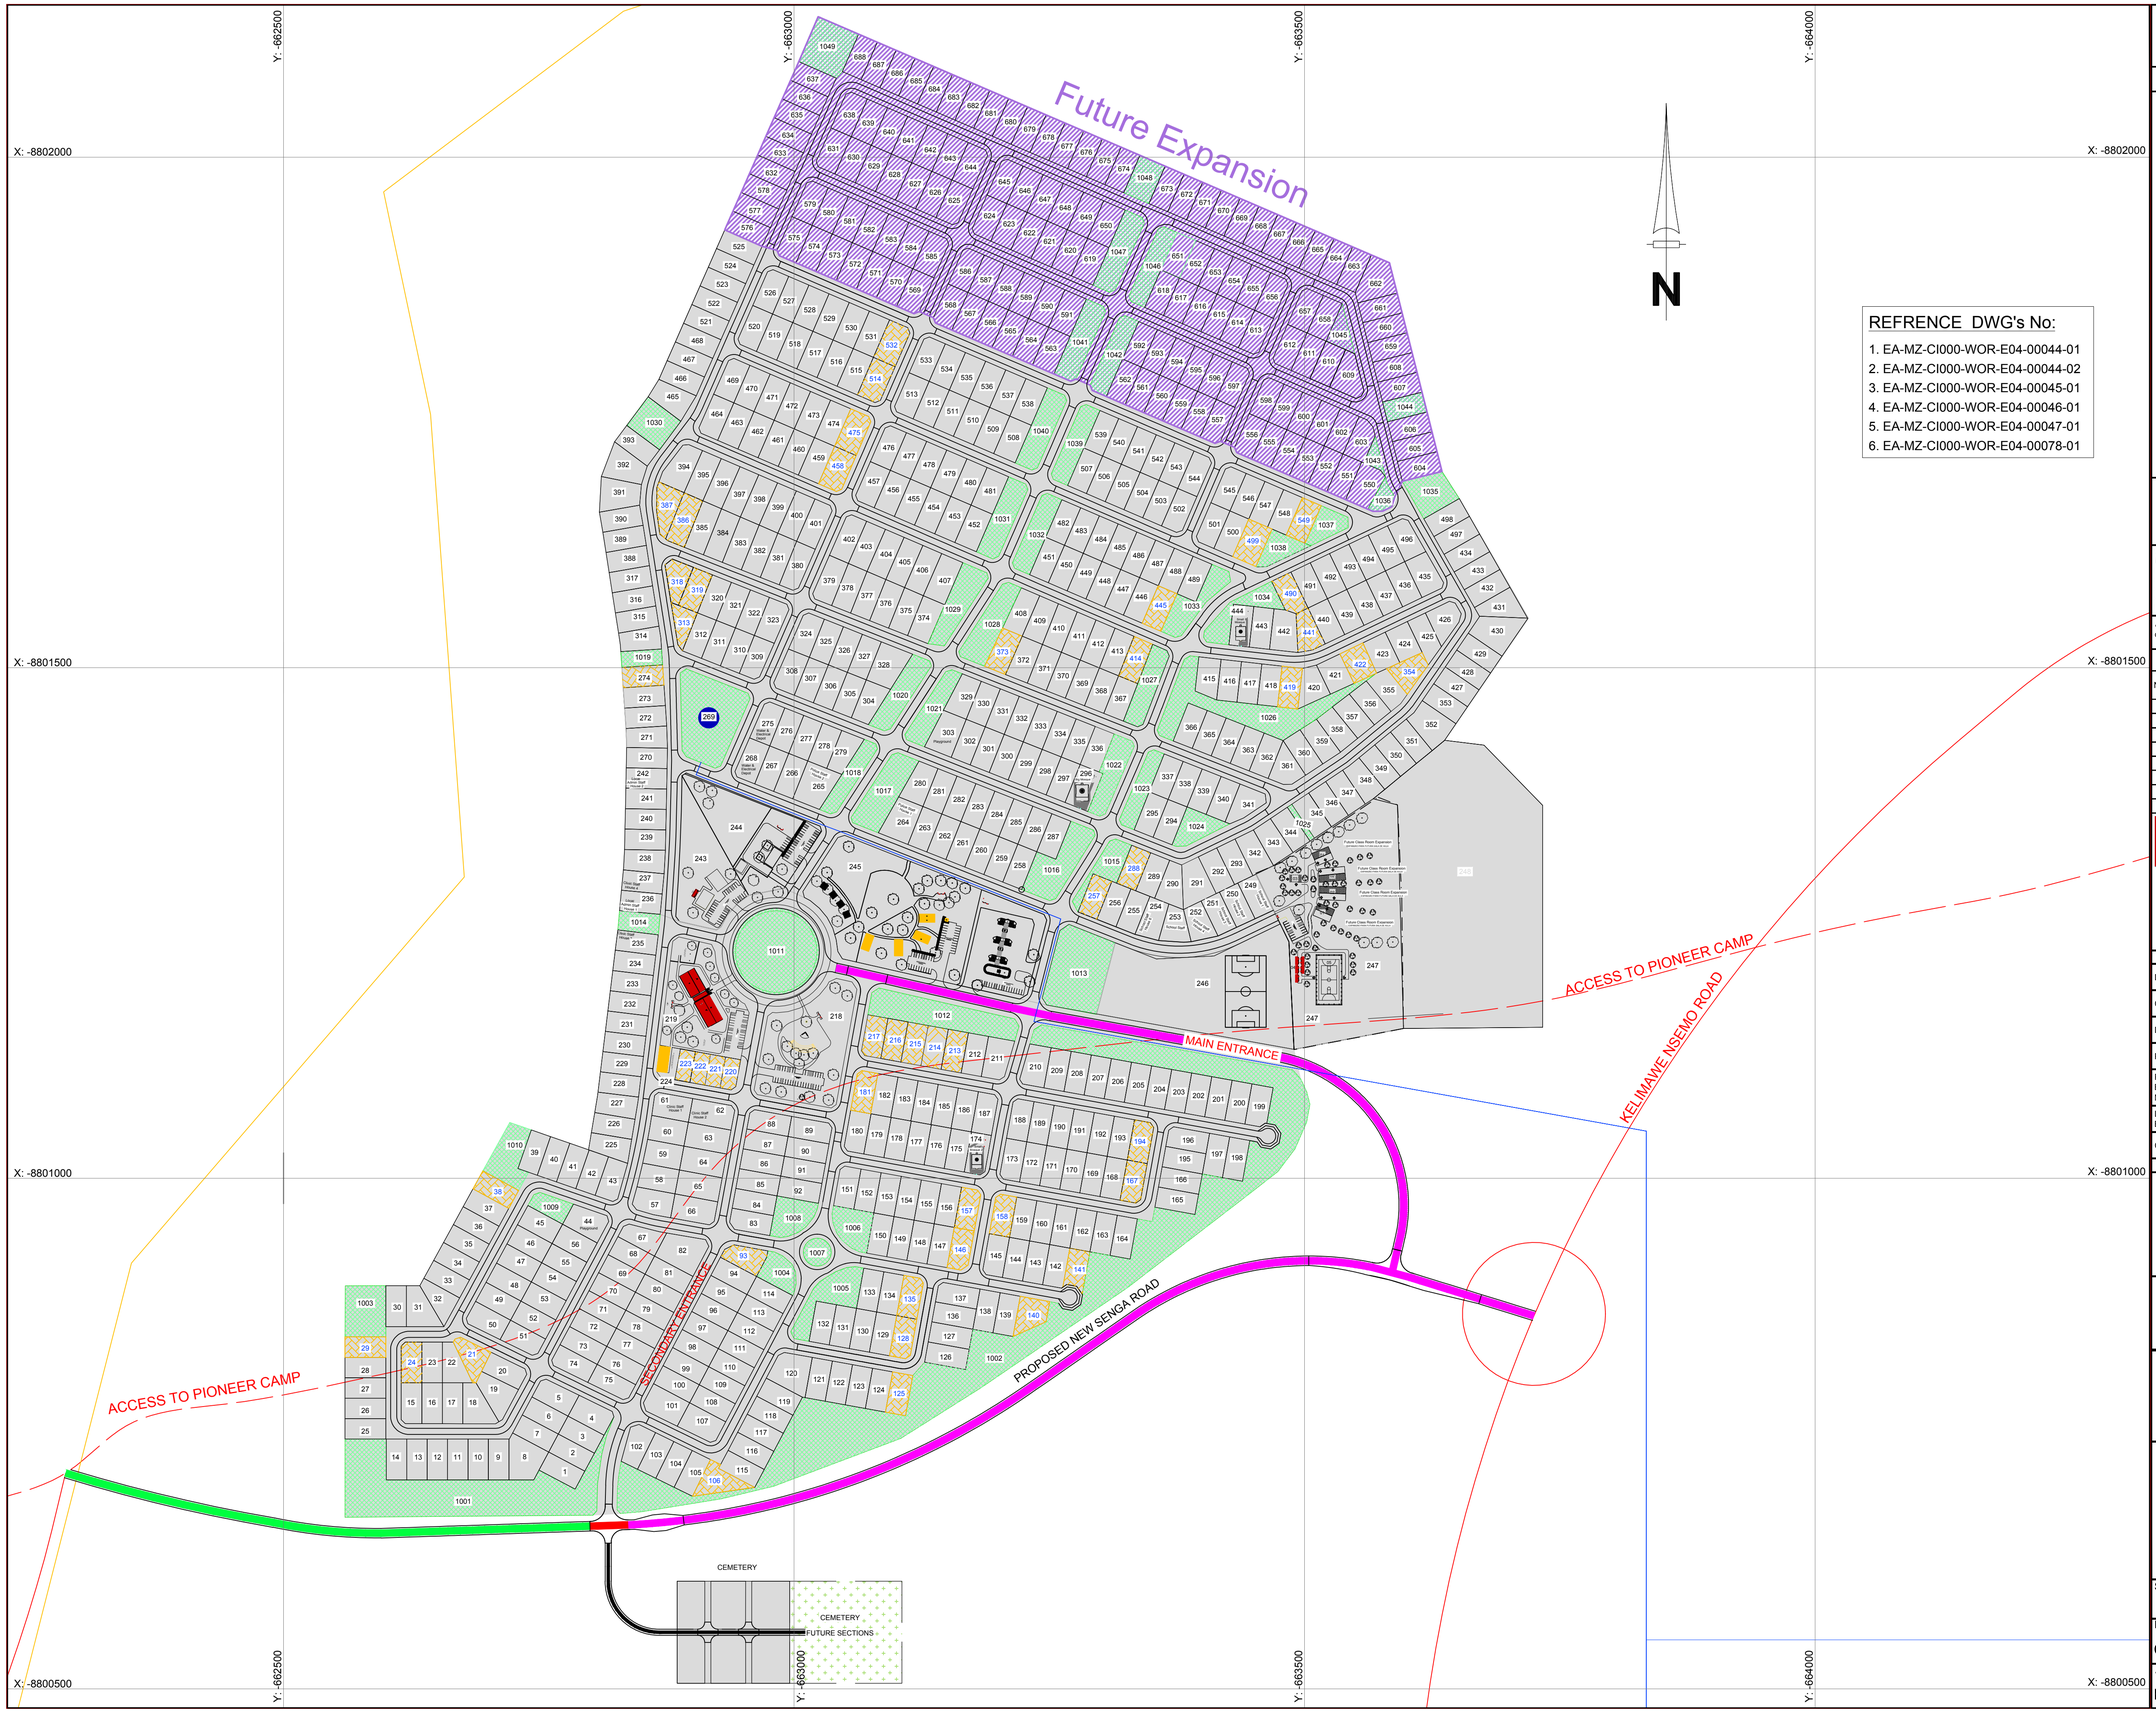

SCALE FOR REDUCED PLAN
0 10 20 30 40 50
50mm ON ORIGINAL DRAWING

NOTES

LEGEND

VILLAGE ACCESS ROAD	
EXISTING ROAD	
DUAT BOUNDARY	
EXTERNAL ROADS	
	STAND No
1. PRIMARY SCHOOL	247
2. COMMUNITY CENTRE	218
3. CLINIC	219
4. ADMINISTRATIVE BUILDING	243
5. POLICE STATION	244
6. MARKET	245
7. BUS TERMINUS	245
8. SPORTS FIELD	246
9. CEMETERY	- - -
GREEN AREAS/ OPEN SPACE	
EMPTY STANDS	
FUTURE VILLAGE EXTENSION	
WATER RESERVOIR	
AIRFIELD BUILD ZONE	

Unit: Meter ㎡

REFRENCE DWG's No:

1. EA-MZ-CI000-WOR-E04-00044-01
2. EA-MZ-CI000-WOR-E04-00044-02
3. EA-MZ-CI000-WOR-E04-00045-01
4. EA-MZ-CI000-WOR-E04-00046-01
5. EA-MZ-CI000-WOR-E04-00047-01
6. EA-MZ-CI000-WOR-E04-00078-01

ISSUED FOR CONSTRUCTION

WorleyParsons RSA retains the copyright in all intellectual property, including designs and/or documents prepared in terms of this appointment for the project covered by the appointment. The client may use the designs and/or documents for the sole purpose of their intended use on this project only subject to payment for the design having been received. Use for any other purpose, whether or not the design and/or documents have been paid for constitutes an infringement of copyright, and all rights are reserved.

All dimensions must be verified on site before the works commence. Refer any discrepancies to the Engineer.

Copyright reserved

REVISIONS

NO.	DATE	CHECKED	DONE BY	DESCRIPTION
A	04/08/15	D. d T.	A.U.	ISSUED FOR INTERNAL REVIEW
B	12/08/15	D. d T.	A.U.	ISSUED FOR DETAIL DESIGN
C	11/09/15	D. d T.	A.U.	ISSUED FOR SQUAD CHECK
D	30/09/15	D. d T.	A.U.	ISSUED FOR CLIENT REVIEW
E	25/11/15	D. d T.	C.T.	ISSUED FOR CLIENT APPROVAL
0	25/11/15	D. d T.	C.T.	ISSUED FOR CONSTRUCTION

WorleyParsons
resources & energy
39 MELROSE BOULEVARD, MELROSE ARCH, JOHANNESBURG
P.O. Box 61232, MARSHALLTOWN, 2107
TEL: +27 (0)11 218 3000
FAX: +27(0)11 218 3100
www.worleyparsons.com
WorleyParsons RSA (Pty) Ltd.

	NAME	SIGNATURE	DATE
DRAWN BY:	A.UJMA		12/08/2015
CHECKED:	D. du TOIT		12/08/2015
DESIGNER:	R. van SCHALKWYK		12/08/2015
PR ENG:	D. du TOIT Pr. No. 201170110		12/08/2015
PROJECT ENG MANAGER:	L. PADAYACHEE Pr. No.		
LOCAL PR ENG:			
CLIENT:			

CLIENT

MOZAMBIQUE GAS DEVELOPMENT PROJECT

Anadarko Moçambique Área 1, Lda

PROJECT
AMA 1 RESETTLEMENT VILLAGE

DRAWING DESCRIPTION

URBAN PLANNING LOCALITY PLAN

SCALE	DATE
1:3 000 ORIGINAL DWG SIZE A1	DECEMBER 2015

DRAWING NUMBER	REV NO
C00290-00-TP-DAL-0007-001	0

ANADARKO DRAWING NUMBER
EA-MZ-CI0000-WOR-E04-00051-01

PROPERTY SIZES																				GREEN SPACE SIZES	
ERF No	SIZE [m²]	ERF No	SIZE [m²]	ERF No	SIZE [m²]	ERF No	SIZE [m²]	ERF No	SIZE [m²]	ERF No	SIZE [m²]	ERF No	SIZE [m²]	ERF No	SIZE [m²]	ERF No	SIZE [m²]	ERF No	SIZE [m²]	ERF No	SIZE [m²]
1	800	71	819	141	738	211	955	281	800	351	800	421	810	491	819	550	1006	620	860	1001	10850
2	800	72	822	142	800	212	800	282	800	352	1193	422	795	492	819	551	800	621	860	1002	30925
3	800	73	824	143	800	213	800	283	800	353	800	423	807	493	819	552	800	622	860	1003	2001
4	941	74	845	144	800	214	800	284	800	354	811	424	805	494	819	553	800	623	860	1004	1006
5	896	75	815	145	800	215	800	285	800	355	849	425	817	495	819	554	800	624	848	1005	2013
6	809	76	852	146	775	216	800	286	800	356	814	426	852	496	832	555	800	625	877	1006	1306
7	802	77	852	147	800	217	792	287	800	357	825	427	800	497	800	556	792	626	860	1007	582
8	1257	78	852	148	800	218	8420	288	800	358	815	428	800	498	800	557	792	627	860	1008	1322
9	800	79	852	149	800	219	6934	289	800	359	801	429	800	499	995	558	800	628	860	1009	737
10	800	80	852	150	800	220	453	290	861	360	801	430	1302	500	800	559	800	629	860	1010	1722
11	800	81	852	151	800	221	461	291	1076	361	826	431	893	501	807	560	800	630	860	1011	4994
12	800	82	2369	152	800	222	461	292	800	362	800	432	800	502	812	561	800	631	859	1012	3573
13	800	83	802	153	800	223	461	293	800	363	800	433	800	503	802	562	800	632	800	1013	4293
14	800	84	805	154	800	224	588	294	800	364	800	434	800	504	800	563	915	633	800	1014	785
15	801	85	808	155	800	225	818	295	800	365	800	435	939	505	800	564	860	634	800	1015	1231
16	804	86	810	156	800	226	800	296	961	366	800	436	818	506	800	565	860	635	800	1016	2438
17	801	87	808	157	792	227	845	297	801	367	808	437	818	507	801	566	860	636	800	1017	2272
18	989	88	812	158	800	228	800	298	801	368	805	438	818	508	915	567	860	637	800	1018	1256
19	1004	89	808	159	800	229	800	299	802	369	811	439	819	509	860	568	848	638	845	1019	620
20	847	90	805	160	800	230	800	300	802	370	805	440	819	510	860	569	888	639	860	1020	1699
21	820	91	810	161	800	231	800	301	802	371	810	441	801	511	860	570	860	640	860	1021	1508
22	809	92	809	162	800	232	800	302	802	372	905	442	978	512	860	571	860	641	860	1022	1559
23	801	93	835	163	800	233	800	303	1045	373	884	443	800	513	848	572	860	642	860	1023	1265
24	798	94	800	164	800	234	800	304	869	374	921	444	800	514	915	573	860	643	860	1024	1085
25	800	95	800	165	806	235	800	305	800	375	848	445	800	515	860	574	860	644	886	1025	206
26	800	96	800	166	803	236	800	306	800	376	860	446	800	516	860	575	859	645	839	1026	4655
27	800	97	800	167	784	237	800	307	800	377	871	447	800	517	860	576	800	646	860	1027	1516
28	800	98	800	168	800	238	857	308	900	378	884	448	800	518	860	577	800	647	860	1028	1984
29	800	99	800	169	800	239	800	309	801	379	929	449	800	519	860	578	800	648	860	1029	1878
30	803	100	800	170	800	240	800	310	800	380	869	450	800	520	844	579	845	649	860	1030	1397
31	1004	101	1046	171	800	241	800	311	800	381	925	451	800	521	800	580	860	650	915	1031	1745
32	809	102	841	172	800	242	800	312	800	382	938	452	915	522	800	581	860	651	800	1032	1570
33	800	103	800	173	800	243	5652	313	627	383	950	453	860	523	800	582	860	652	800	1033	1615
34	800	104	800	174	783	244	7665	314	817	384	962	454	860	524	800	583	860	653	800	1034	1454
35	800	105	800	175	801	245	22210	315	803	385	974	455	860	525	800	584	860	654	800	1035	1454
36	800	106	966	176	800	246	15064	316	803	386	986	456	860	526	830	585	897	655	800	1036	478
37	800	107	1005	177	800	247	24482	317	802	387	892	457	848	527	860	586	839	656	798	1037	881
38	800	108	800	178	800	248	36800	318	751	388	801	458	911	528	860	587	860	657	830	1038	938
39	800	109	800	179	800	249	776	319	800	389	800	459	860	529	860	588	860	658	808	1039	1504
40	800	110	800	180	800	250	773	320	800	390	800	460	860	530	860	589	860	659	800	1040	1746
41	800	111	800	181	784	251	766	321	800	391	1085	461	860	531	860	590	860	660	800	1041	1746
42	800	112	800	182	800	252	801	322	800	392	1076	462	860	532	923	591	915	661	800	1042	1485
43	837	113	800	183	800	253	1068	323	858	393	800	463	860	533	839	592	800	662	1208	1043	322
44	978	114	800	184	800	254	845	324	846	394	1082	464	859	534	860	593	800	663	800	1044	800
45	824	115	800	185	800	255	800	325	802	395	901	465	979	535	860	594	800	664	800	1045	614
46	826	116	800	186	800	256	800	326	801	396	901	466	800	536	860	595	800	665	800	1046	1443
47	828	117	800	187	800	257	800	327	801	397	902	467	800	537	860	596	800	666	800	1047	1746
48	830	118	800	188	800	258	800	328	1169	398	902	468	800	538	915	597	792	667	800	1048	1075
49	827	119	800	189	800	259	800	329	880	399	902	469	845	539	800	598	792	668	800	1049	2056
50	862	120	1271	190	800	260	800	330	800	400	903	470	860	540	800	599	800	669	800		
51	800	121	800	191	800	261	800	331	800	401	895	471	860	541	800	600	800	670	800		
52	828	122	800	192	800	262	800	332	800	402	895	472	860	542	800	601	800	671	800		
53	831	123	800	193	800	263	800	333	801	403	900	473	860	543	807	602	800	672	800		
54	830	124	800	194	784	264	1133	334	801	404	900	474	860	544	808	603	822	673	799		
55	828	125	800	195	805	265	1285	335	800	405	900	475	911	545	807	604	800	674	800		
56	827	126	817	196	803	266	800	336	800	406	900	476	839	546	800	605	800	675	800		
57	892	127	815	197	809	267	800	337	800	407	1186	477	860	547	800	606	800	676	800		
58	887	128	792	198	808	268	868	338	800	408	877	478	860	548	800	607	800	677	800		
59	865	129	800	199	823	269	4527	339	800	409	891	479	860	549	800	608	800	678	800		
60	862	130	800	200	800	270	800	340	800	410	833	480	860			609	941	679	800		
61	860	131	800	201	800	271	807	341	831	411	846	481	915			610	835	680	800		
62	1003	132	800	202	800	272	800	342	850	412	852	482	800			611	808	681	800		
63	1012	133	800	203	800	273	800	343	860	413	845	483	800			612	830	682	800		
64	1013	134	800	204	800	274	801	344	800	414	830	484	800			613	796	683	800		
65	1014	135	792	205	800	275	812	345	800	415	810	485	800			614	800	684	800		
66	1002	136	815	206	800	276	800	346	800	416	800	486	800			615	800	685	800		
67	805	137	807	207	800	277	800	347	800	417	800	487	800			616	800	686	800		
68	812	138	800	208	800	278	800	348	878	418	800	488	800			617	800	687	800		
69	815	139	800	209	800	279	795	349	800	419	800	489	800			618	800	688	800		
70	817	140	878	210	917	280	911	350	800	420	820	490	788			619	915				

NOTES

LEGEND

- PLOTS WITH HOUSES
- PLOTS WITH EMPTY STANDS
- PLOTS WITH OPEN SPACES
- PLOTS WITH STAFF HOUSES
- PLOTS WITH PUBLIC BUILDINGS
- PLOTS FOR FUTURE EXPANSION

REFRENCE DWG's No:

1. EA-MZ-CI000-WOR-E04-00044-01
2. EA-MZ-CI000-WOR-E04-00078-01

ISSUED FOR CONSTRUCTION

WorleyParsons RSA retains the copyright in all intellectual property, including designs and/or documents prepared in terms of this appointment for the project covered by the appointment. The client may use the designs and/or documents for the sole purpose of their intended use on this project only subject to payment for the design having been received. Use for any other purpose, whether or not the design and/or documents have been paid for constitutes an infringement of copyright, and all rights are reserved.

All dimensions must be verified on site before the works commence. Refer any discrepancies to the Engineer.

Copyright reserved

REVISIONS

NO.	DATE	CHECKED	DONE BY	DESCRIPTION
A	04/08/15	D. d T.	A.U.	ISSUED FOR INTERNAL REVIEW
B	12/08/15	D. d T.	A.U.	ISSUED FOR DETAIL DESIGN
C	11/09/15	D. d T.	A.U.	ISSUED FOR SQUAD CHECK
D	30/09/15	D. d T.	A.U.	ISSUED FOR CLIENT REVIEW
E	25/11/15	D. d T.	C.T.	ISSUED FOR CLIENT APPROVAL
0	25/11/15	D. d T.	C.T.	ISSUED FOR CONSTRUCTION

WorleyParsons
resources & energy
39 MELROSE BOULEVARD, MELROSE ARCH, JOHANNESBURG
P.O. Box 61232, MARSHALLTOWN, 2107
TEL: +27 (0)11 218 3000
FAX: +27(0)11 218 3100
www.worleyparsons.com
WorleyParsons RSA (Pty) Ltd.

	NAME	SIGNATURE	DATE
DRAWN BY:	A.UJMA		12/08/2015
CHECKED:	D. du TOIT		12/08/2015
DESIGNER:	R. van SCHALKWYK		12/08/2015
PR ENG:	D. du TOIT Pr. No. 201170110		12/08/2015
PROJECT ENG MANAGER:	L. PADAYACHEE Pr. No.		
LOCAL PR ENG:			
CLIENT:			

CLIENT

MOZAMBIQUE GAS DEVELOPMENT PROJECT

Anadarko
Moçambique Área 1, Lda

PROJECT
AMA 1 RESETTLEMENT VILLAGE

DRAWING DESCRIPTION
URBAN PLANNING PROPERTY NUMBERS AND ERF SIZES

SCALE: N/A (ORIGINAL DWG SIZE A1)
DATE: DECEMBER 2015

DRAWING NUMBER: C00290-00-TP-DAL-0003-005
REV NO: 0

ANADARKO DRAWING NUMBER
EA-MZ-CI0000-WOR-E04-00044-02

22. VILLAGE CENTRE