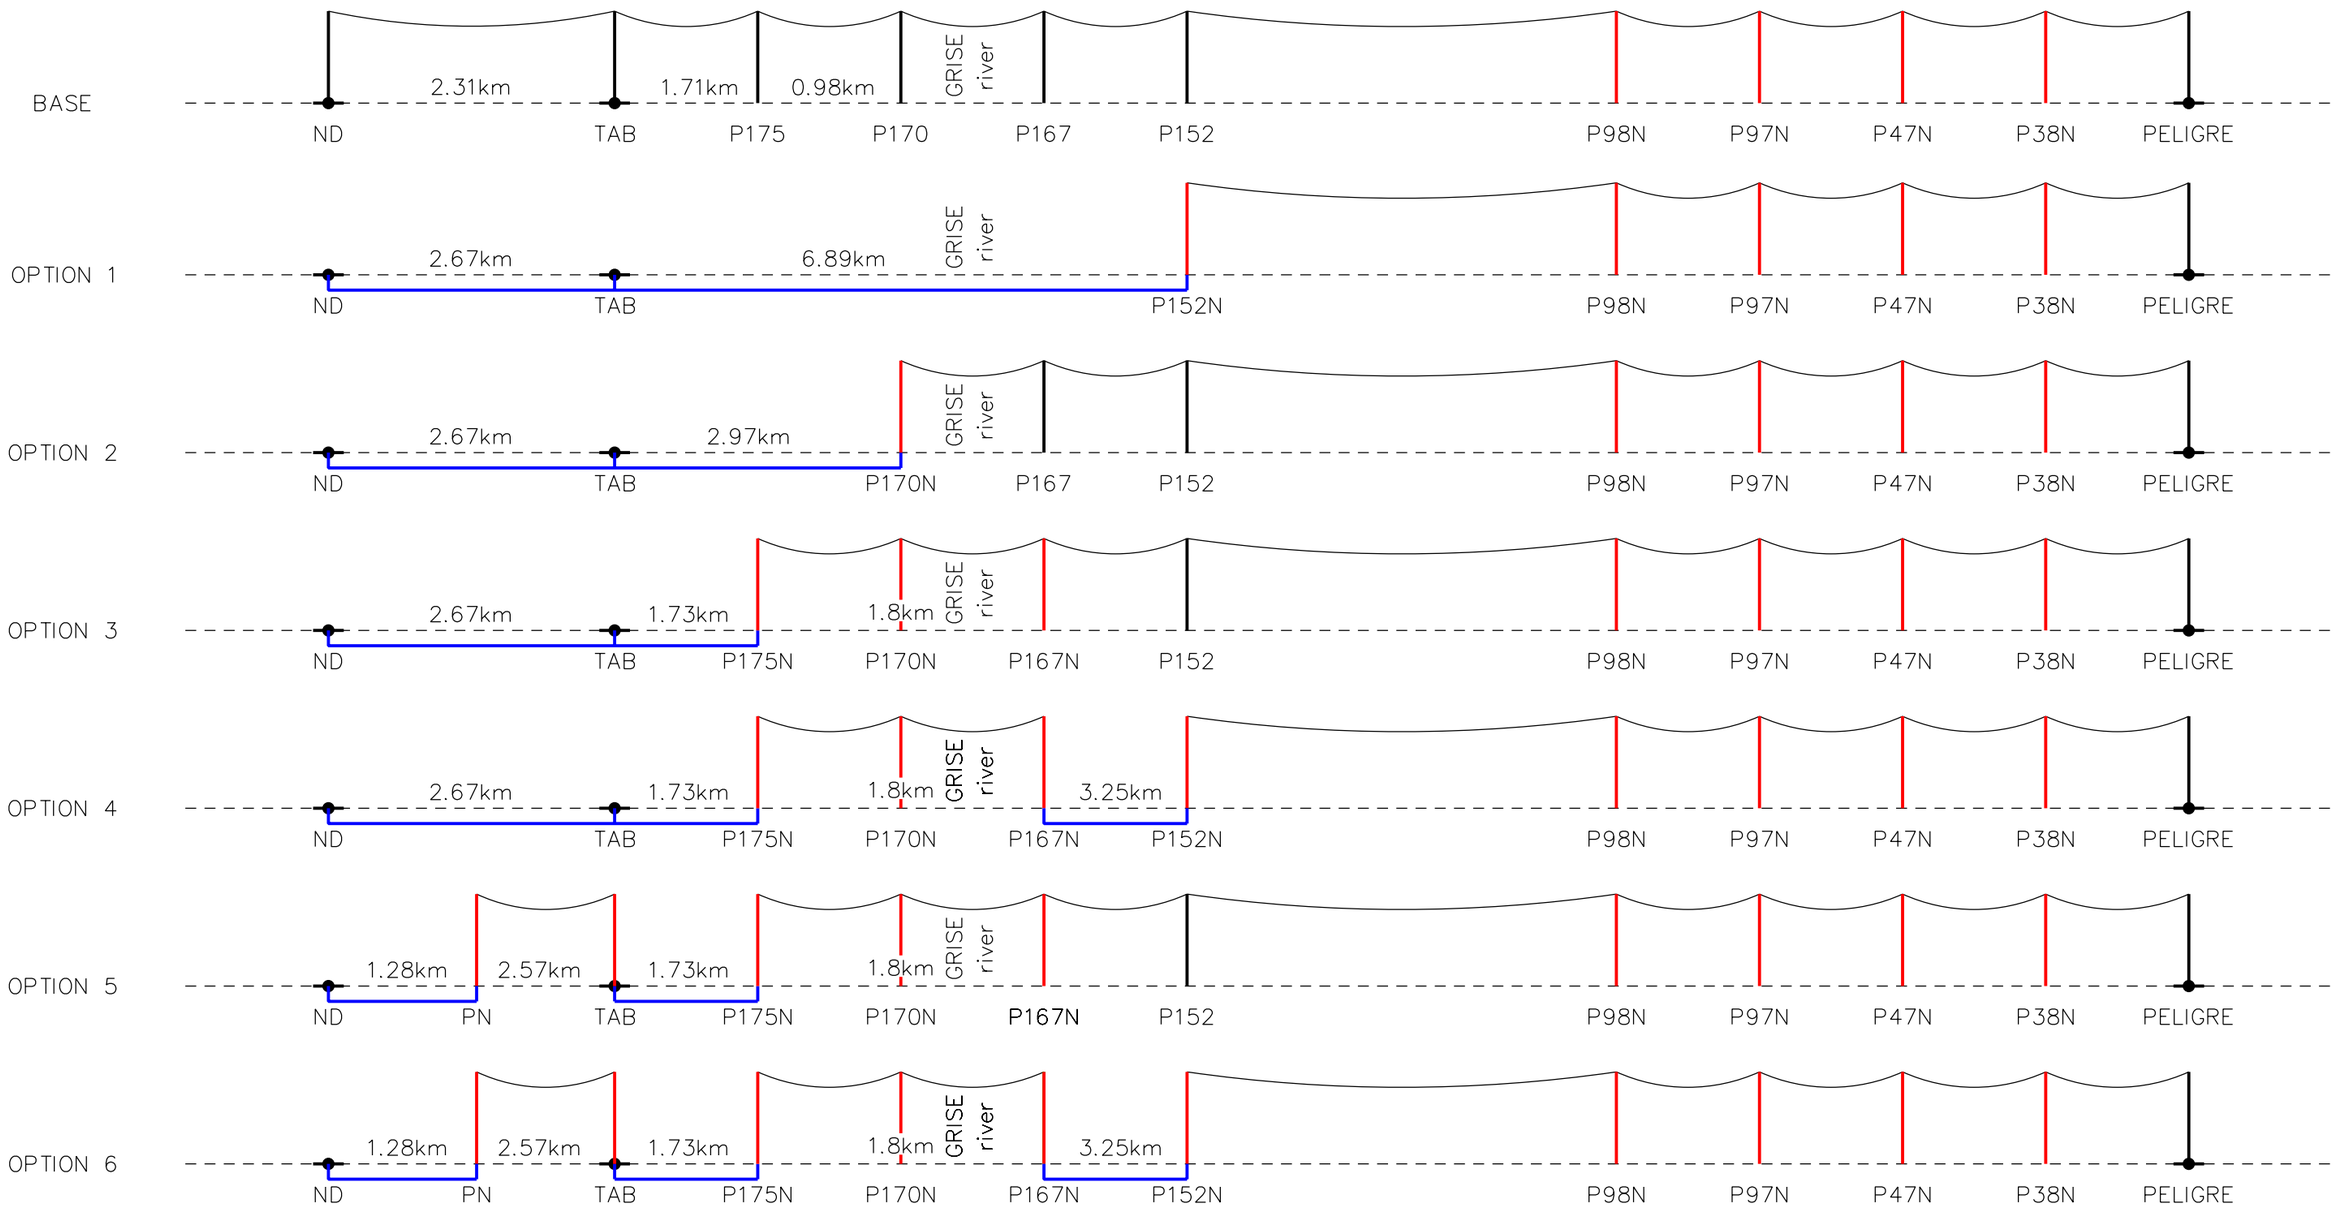

Rev.	Y M D	Modifications	Status	Drawn	Checked	Approved	Validated
00	140911	FIRST ISSUE	AFL	Thys	Baert		

IDB - Peligre Rehabilitation study

FEASIBILITY STAGE
VISUALIZING OF THE OPTIONS

TRACTEBEL Engineering
GDF SUEZ

TRACTEBEL ENGINEERING S.A.
Avenue Ariane, 7 - 1200 Brussels - BELGIUM

External Reference			
-			
Replaces DWG Nr	Scale	Nb Sheet	Size
			A3
Imputation	Technical Subdivision	Issuer	
P.0069370014	115kV	E31C	
Project Code	Type	Running Number	Sheet	Rev.
HAI_OHL	577	1258444	000	00

This document is the property of TRACTEBEL ENGINEERING S.A., any duplication or transmition to third parties is forbidden without its prior approval.

Drawing copy from Tractebel Engineering